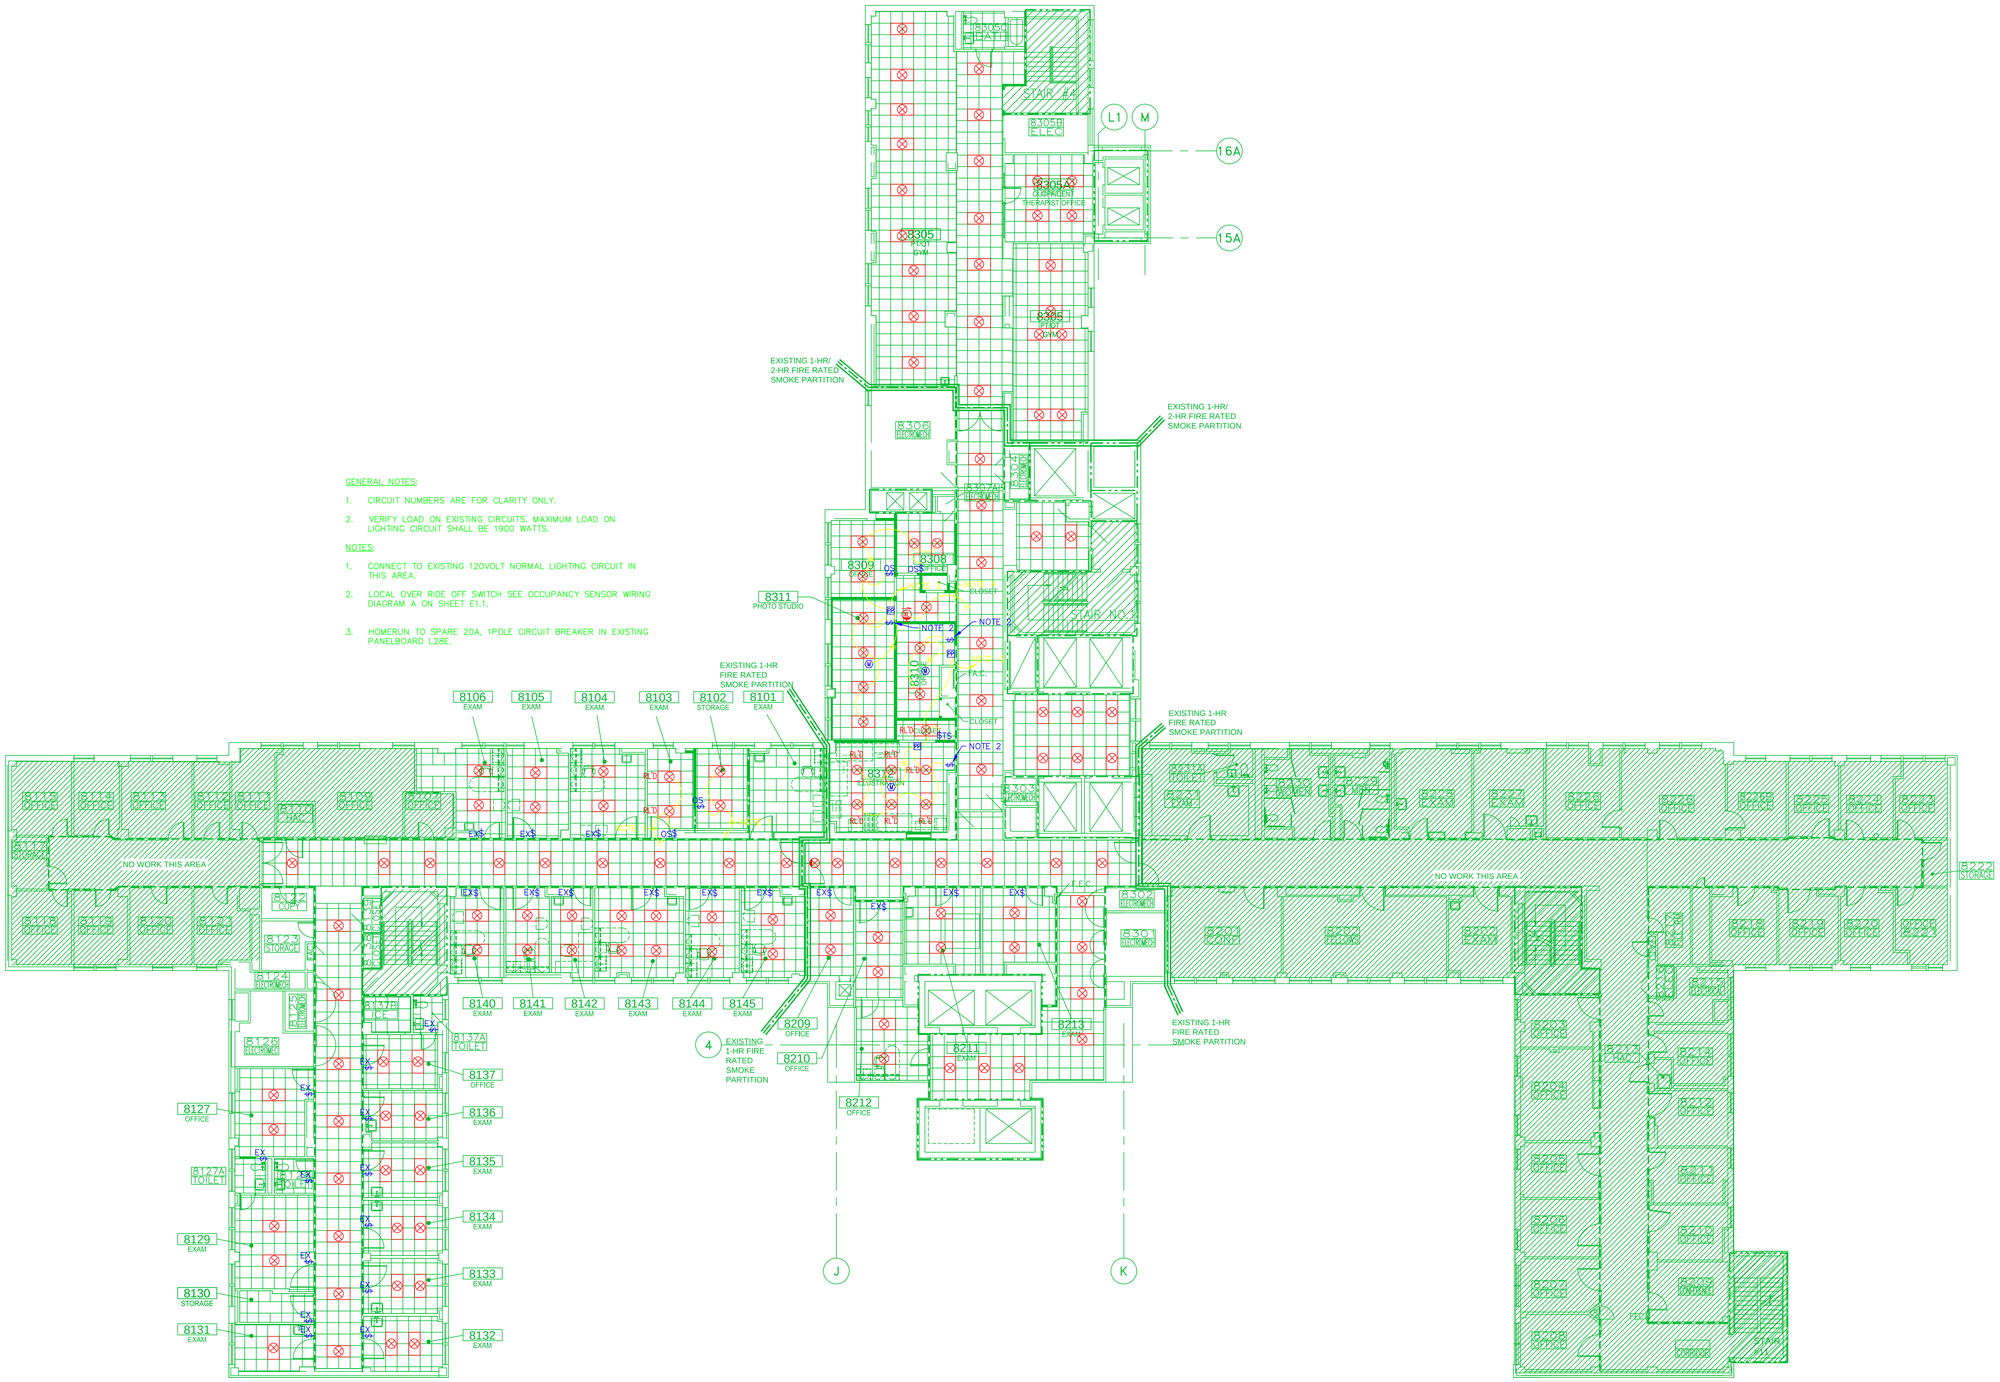

1 8TH FLOOR PLAN - LIGHTING

SCALE: 3/32"=1'-0"

FINAL SUBMITTAL

SAJJADIEH ENGINEERING GROUP, P.C.
1507 ALEX DRIVE, SUITE 101
BIRMINGHAM, ALABAMA 35210
205.833.7033 FAX: 205.314.0180
www.sajjadiehengineering.com

PROJECT: 10-01

Revisions	Date

BIRCHFIELD PENUEL & ASSOCIATES, ARCHITECTS
2805 CRESCENT AVENUE • SUITE 200 •BIRMINGHAM, ALABAMA 35209

Department of Veterans Affairs
MEDICAL CENTER
BIRMINGHAM, ALABAMA

Drawing Title: 8TH FLOOR PLAN - LIGHTING

Project Title: RENOVATE SPACE FOR REHAB AND PHYSICAL MEDICINE

Date: 08-02-11
VA Project No. 521-10-101
CAD File No. 10-01_E3.1

Building Numbers | Checked | Drawn

Location: VA MEDICAL CENTER BIRMINGHAM, ALABAMA

DRAWING NO. E3.1
Dwg. of

Veterans Administration