GENERAL NOTES:

1. CIRCUIT NUMBERS ARE FOR CLARITY ONLY. USE NEXT AVAILABLE SPARE OR SPACE.
2. CIRCUITS SHALL HAVE DEDICATED NEUTRALS.
3. VOICE/DATA CIRCUITS LOCATED IN SOUTH WING OF BUILDING SHALL HOMERUN TO ELEC 8125. VOICE/DATA CIRCUITS LOCATED IN NORTH WING OF BUILDING SHALL HOMERUN TO ELEC 8216. VOICE/DATA CIRCUITS IN CENTER CORE OF BUILDING SHALL HOMERUN TO ELECTROMECH 8302.

NOTES:

1. HOMERUN TO NEW 20A, 1POLE CIRCUIT BREAKERS IN EXISTING PANELBOARD L28B MADE AVAILABLE BY DEMOLITION.
2. HOMERUN TO NEW 20A, 1POLE CIRCUIT BREAKERS IN EXISTING PANELBOARD L28A MADE AVAILABLE BY DEMOLITION.
3. HOMERUN TO NEW 20A, 1POLE CIRCUIT BREAKER IN EXISTING PANELBOARD 81.
4. MECHANICAL CONTRACTOR SHALL RELOCATE EXISTING FAN COIL UNIT. ELECTRICAL CONTRACTOR SHALL PROVIDE NEW POWER CONNECTION AS SHOWN.

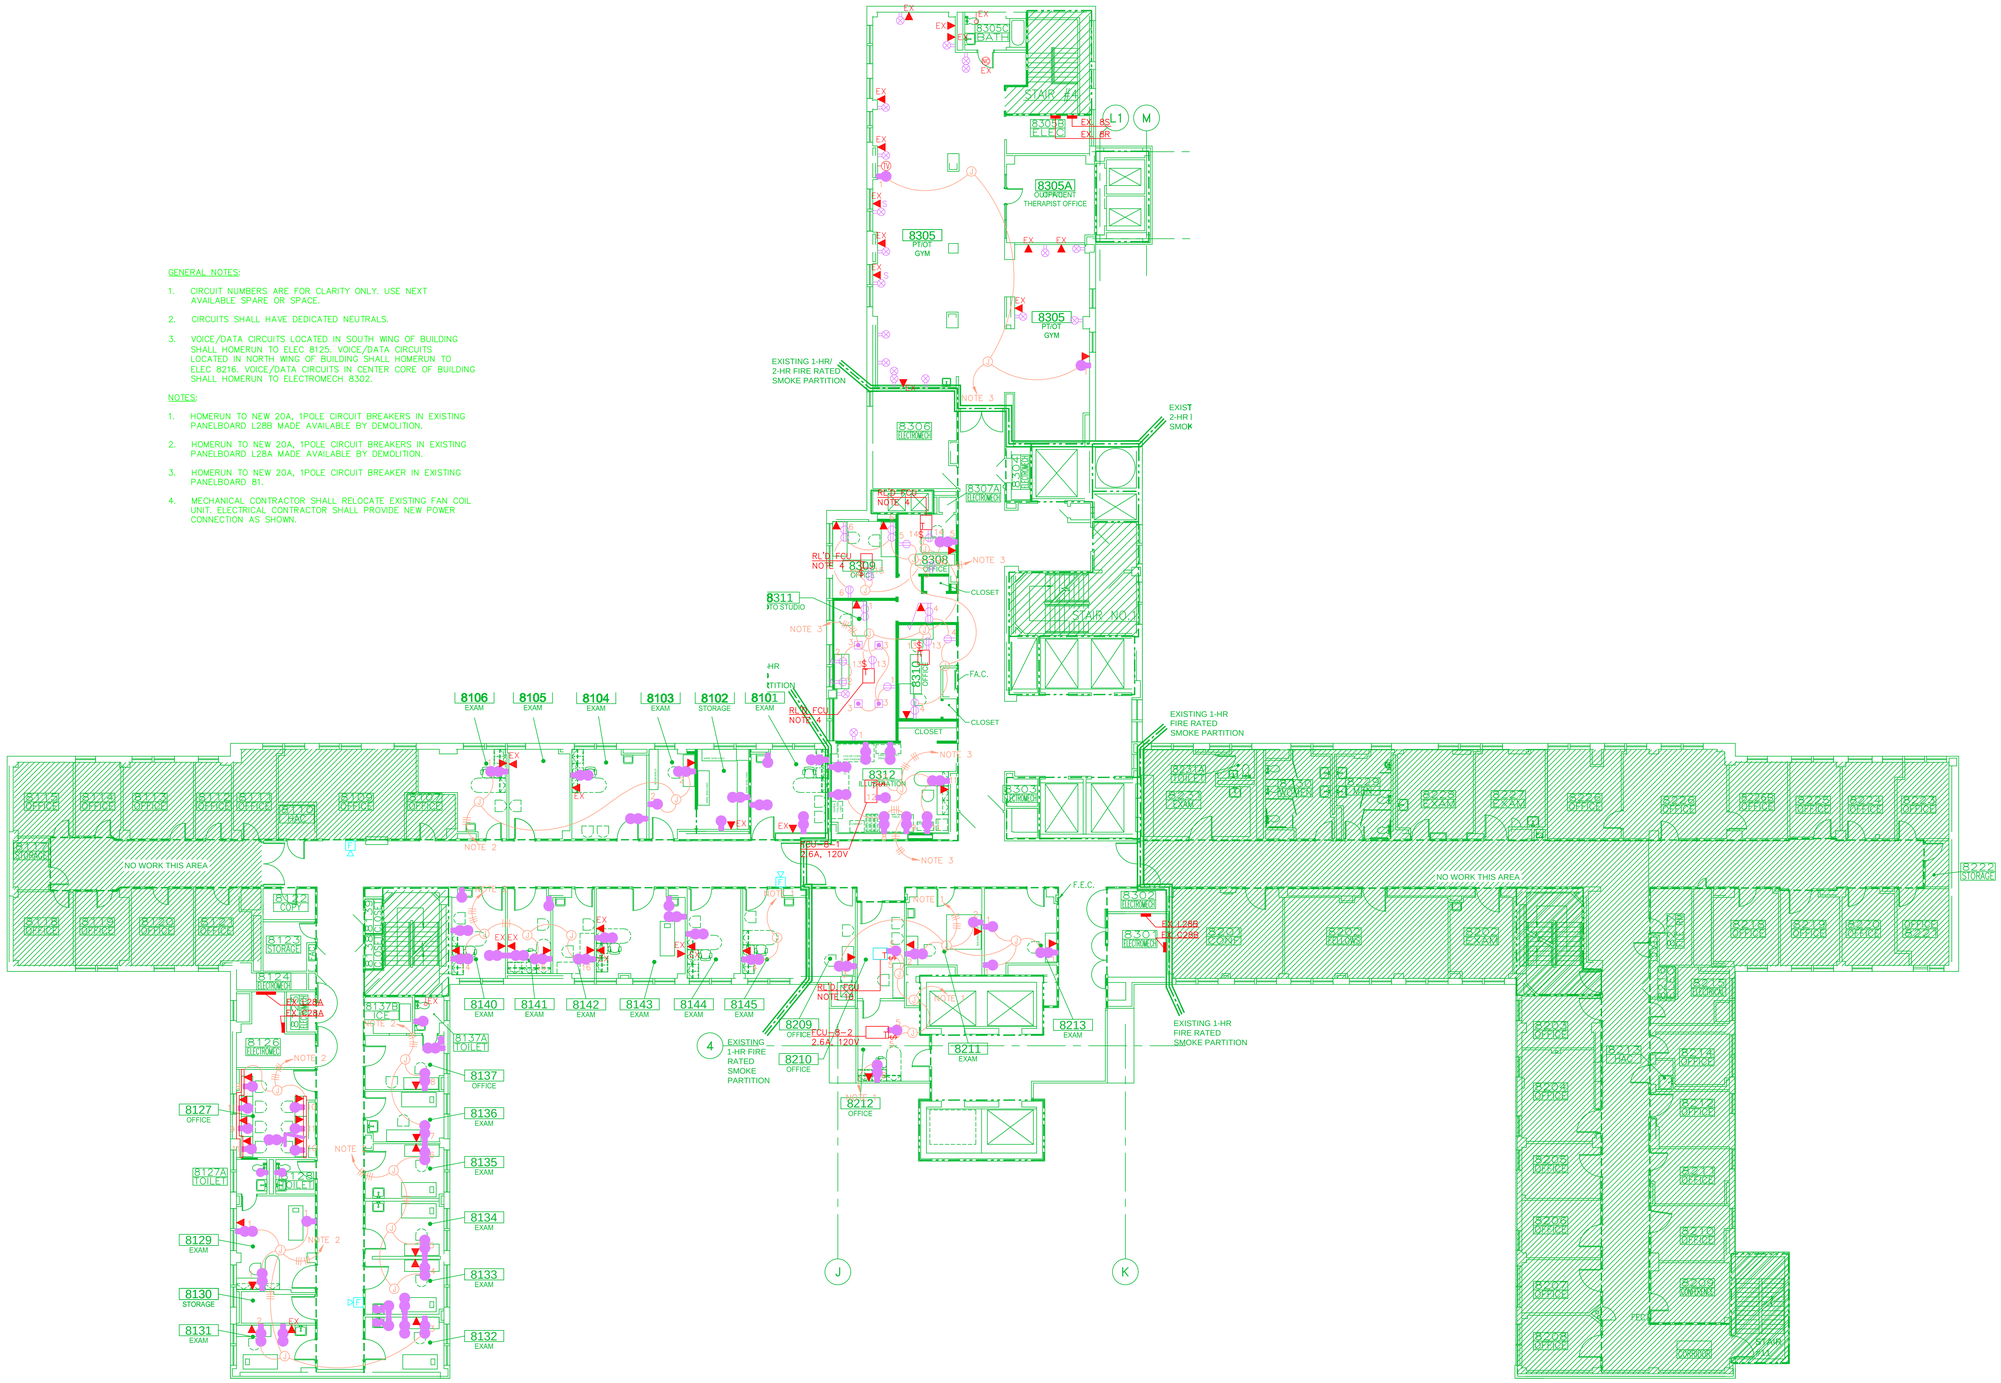

10 8TH FLOOR PLAN - POWER & AUXILIARY

SCALE: 3/32"=1'-0"

FINAL SUBMITTAL

SAJJADIEH ENGINEERING GROUP, P.C.
1507 ALEX DRIVE, SUITE 101
BIRMINGHAM, ALABAMA 35210
205.833.7033 FAX: 205.314.0180
www.sajjadiehengineering.com

PROJECT: 10-01

Revisions	Date

BIRCHFIELD PENUEL & ASSOCIATES, ARCHITECTS
2805 CRESCENT AVENUE • SUITE 200 •BIRMINGHAM, ALABAMA 35209

Department of Veterans Affairs
MEDICAL CENTER
BIRMINGHAM, ALABAMA

Drawing Title: 8TH FLOOR PLAN - POWER & AUXILIARY

Project Title: RENOVATE SPACE FOR REHAB AND PHYSICAL MEDICINE

Date: 08-02-11
VA Project No. 521-10-101
CAD File No. 10-01_E4.1

Building Numbers | Checked | Drawn

Location: VA MEDICAL CENTER BIRMINGHAM, ALABAMA

DRAWING NO. E4.1
Dwg. of

Veterans Administration