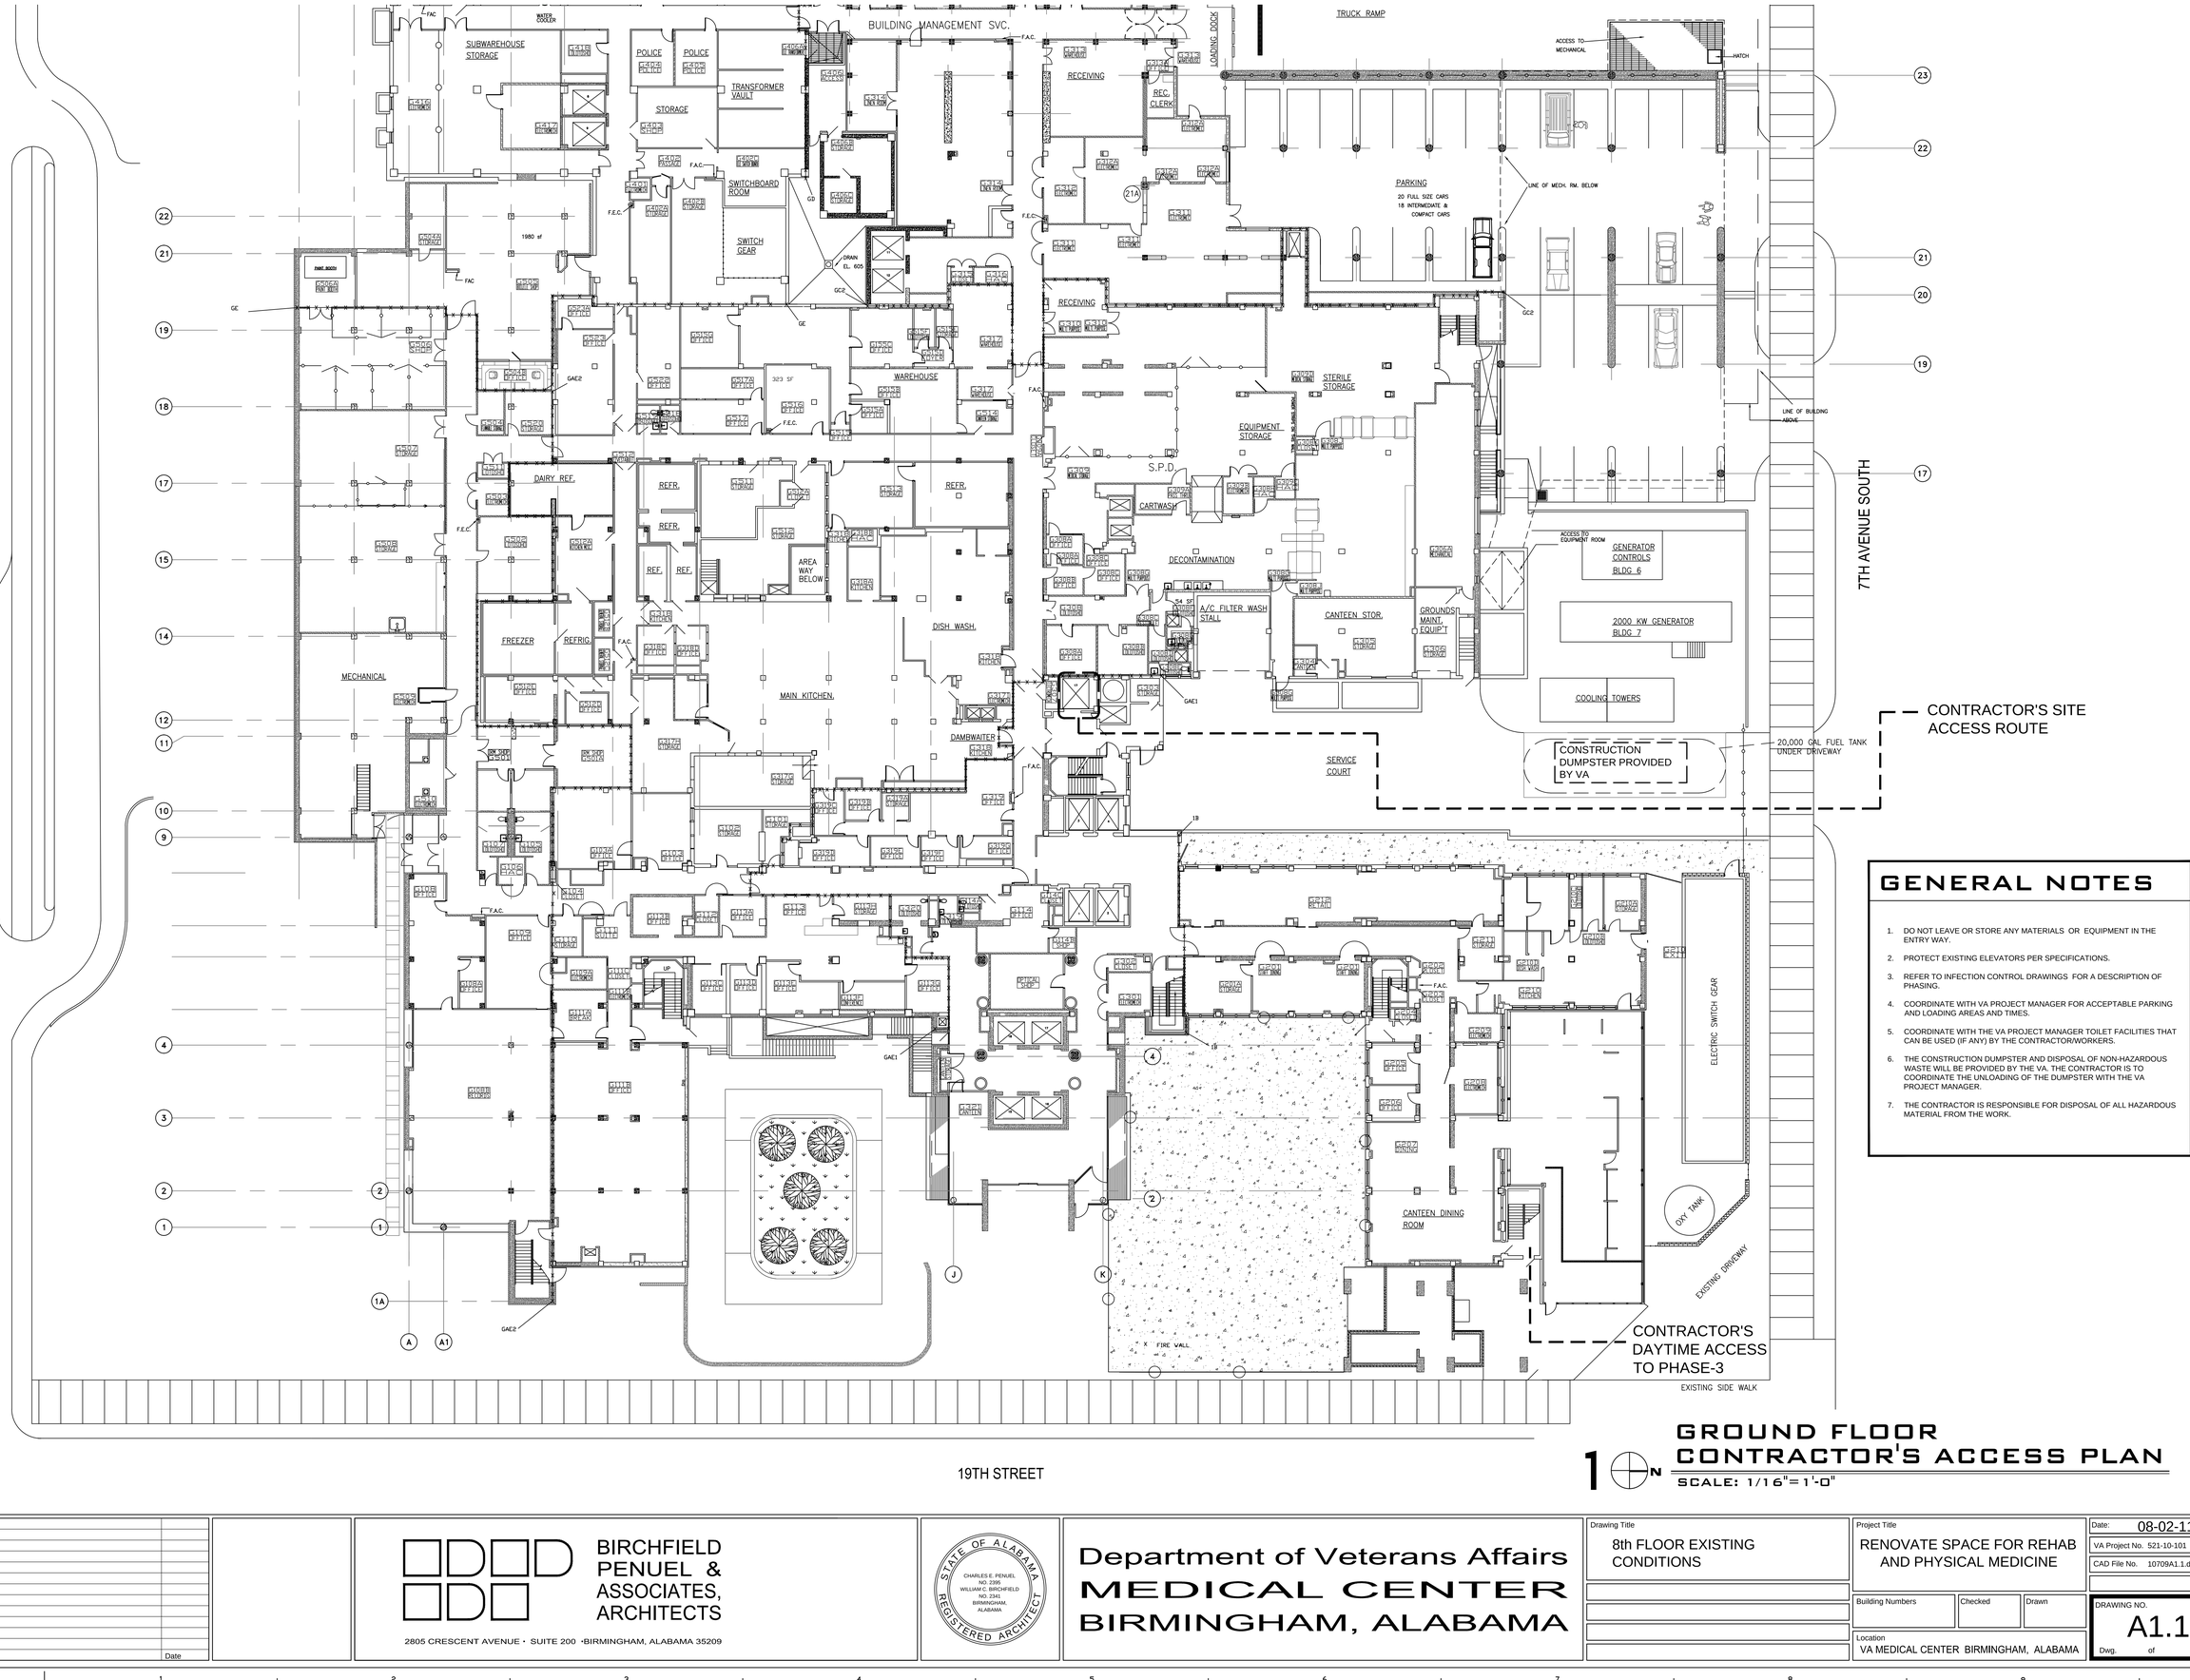

GENERAL NOTES

1. DO NOT LEAVE OR STORE ANY MATERIALS OR EQUIPMENT IN THE ENTRY WAY.
2. PROTECT EXISTING ELEVATORS PER SPECIFICATIONS.
3. REFER TO INFECTION CONTROL DRAWINGS FOR A DESCRIPTION OF PHASING.
4. COORDINATE WITH VA PROJECT MANAGER FOR ACCEPTABLE PARKING AND LOADING AREAS AND TIMES.
5. COORDINATE WITH THE VA PROJECT MANAGER TOILET FACILITIES THAT CAN BE USED (IF ANY) BY THE CONTRACTOR/WORKERS.
6. THE CONSTRUCTION DUMPSTER AND DISPOSAL OF NON-HAZARDOUS WASTE WILL BE PROVIDED BY THE VA. THE CONTRACTOR IS TO COORDINATE THE UNLOADING OF THE DUMPSTER WITH THE VA PROJECT MANAGER.
7. THE CONTRACTOR IS RESPONSIBLE FOR DISPOSAL OF ALL HAZARDOUS MATERIAL FROM THE WORK.

1 GROUND FLOOR CONTRACTOR'S ACCESS PLAN

SCALE: 1/16"=1'-0"

FINAL SUBMITTAL

Revisions	Date

BIRCHFIELD PENUEL & ASSOCIATES, ARCHITECTS
2805 CRESCENT AVENUE · SUITE 200 ·BIRMINGHAM, ALABAMA 35209

STATE OF ALABAMA
CHARLES E. PENUEL NO. 2395
WILLIAM C. BIRCHFIELD NO. 2341
BIRMINGHAM, ALABAMA
REGISTERED ARCHITECT

Department of Veterans Affairs
MEDICAL CENTER
BIRMINGHAM, ALABAMA

Drawing Title: 8th FLOOR EXISTING CONDITIONS

Project Title: RENOVATE SPACE FOR REHAB AND PHYSICAL MEDICINE

Building Numbers | Checked | Drawn

Location: VA MEDICAL CENTER BIRMINGHAM, ALABAMA

Date: 08-02-11
VA Project No. 521-10-101
CAD File No. 10709A1.1.dwg

DRAWING NO. A1.1
Dwg. of

Veterans Administration