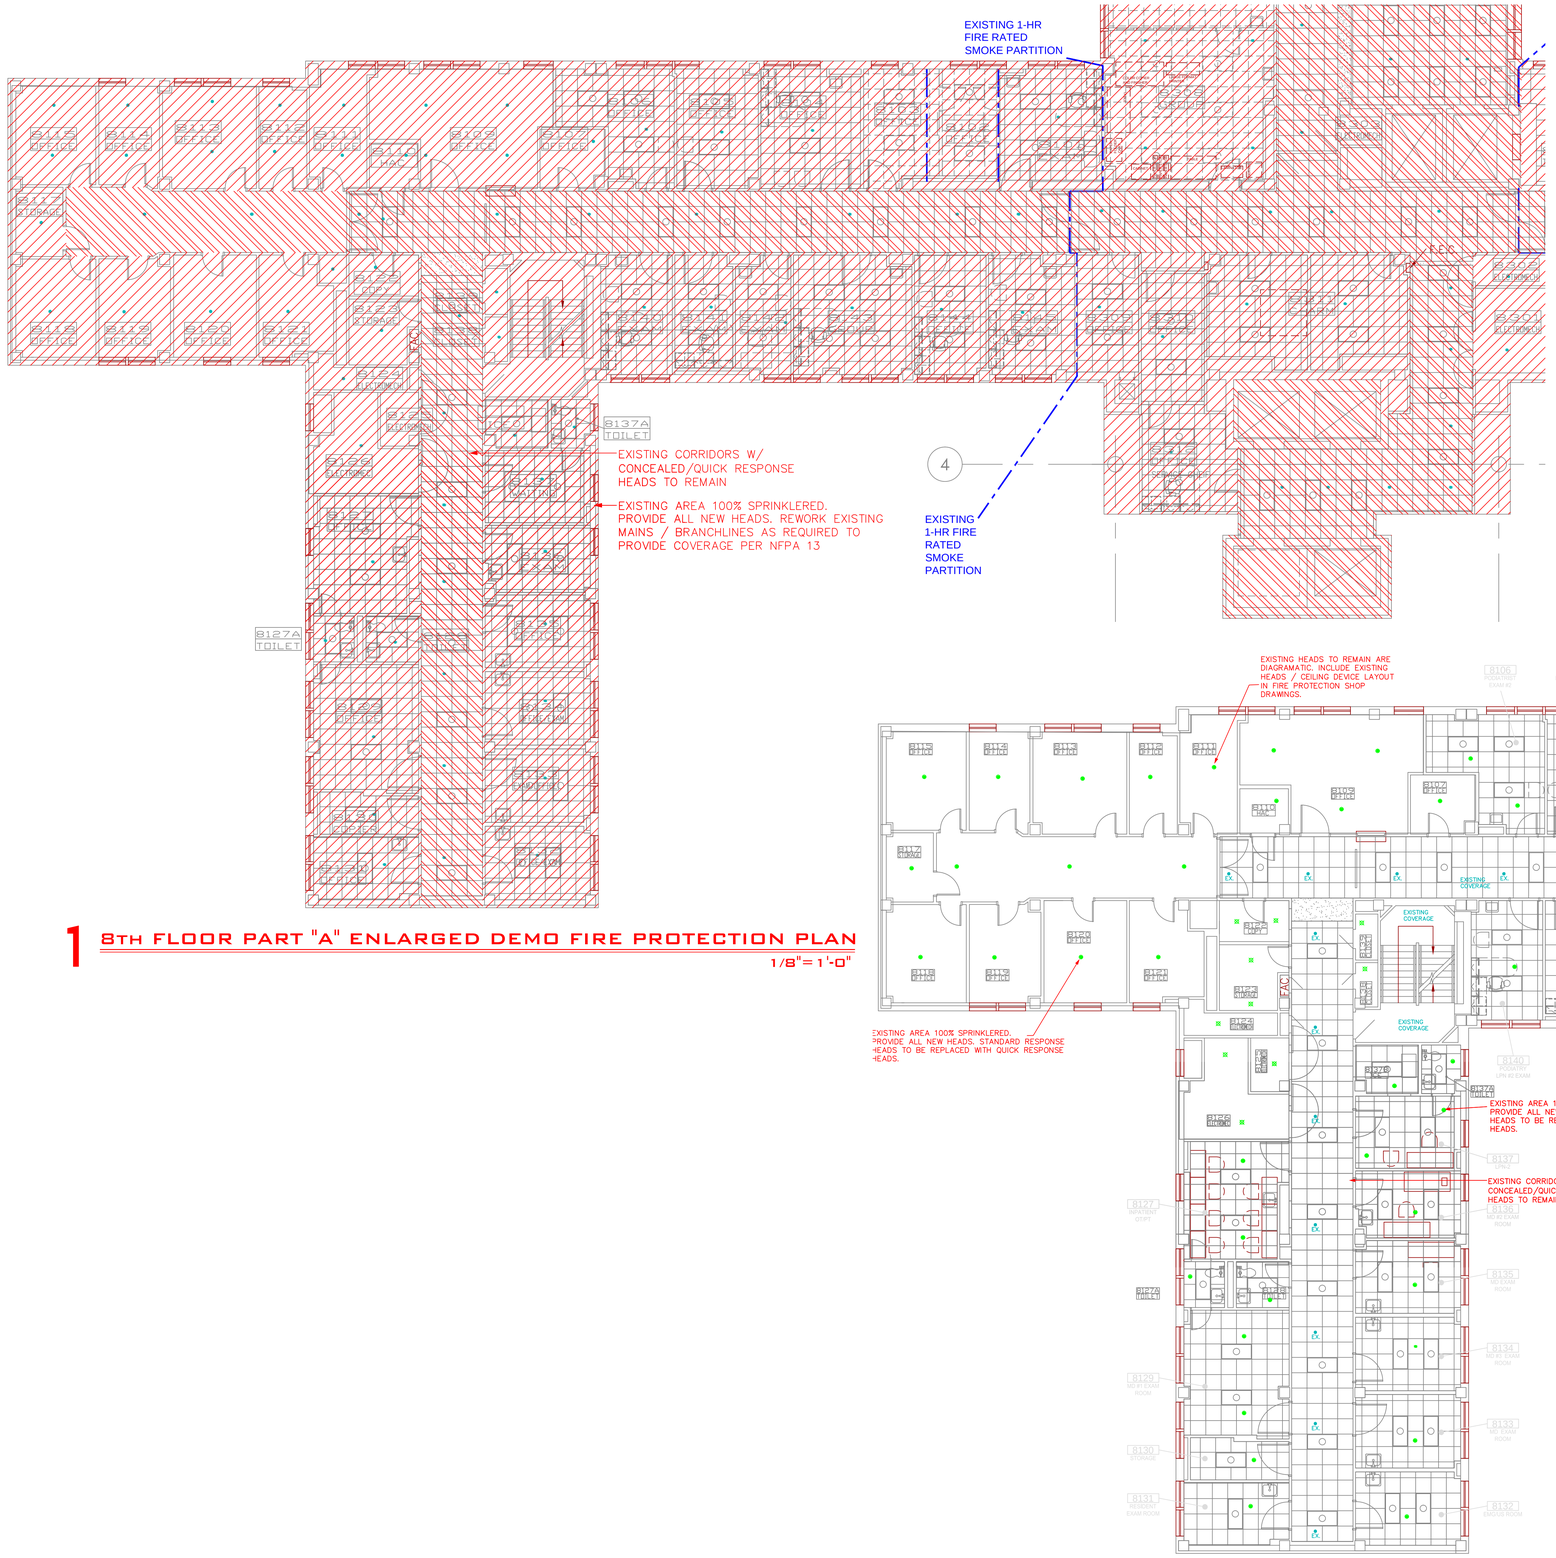

1 8TH FLOOR PART "A" ENLARGED DEMO FIRE PROTECTION PLAN

1/8"= 1'-0"

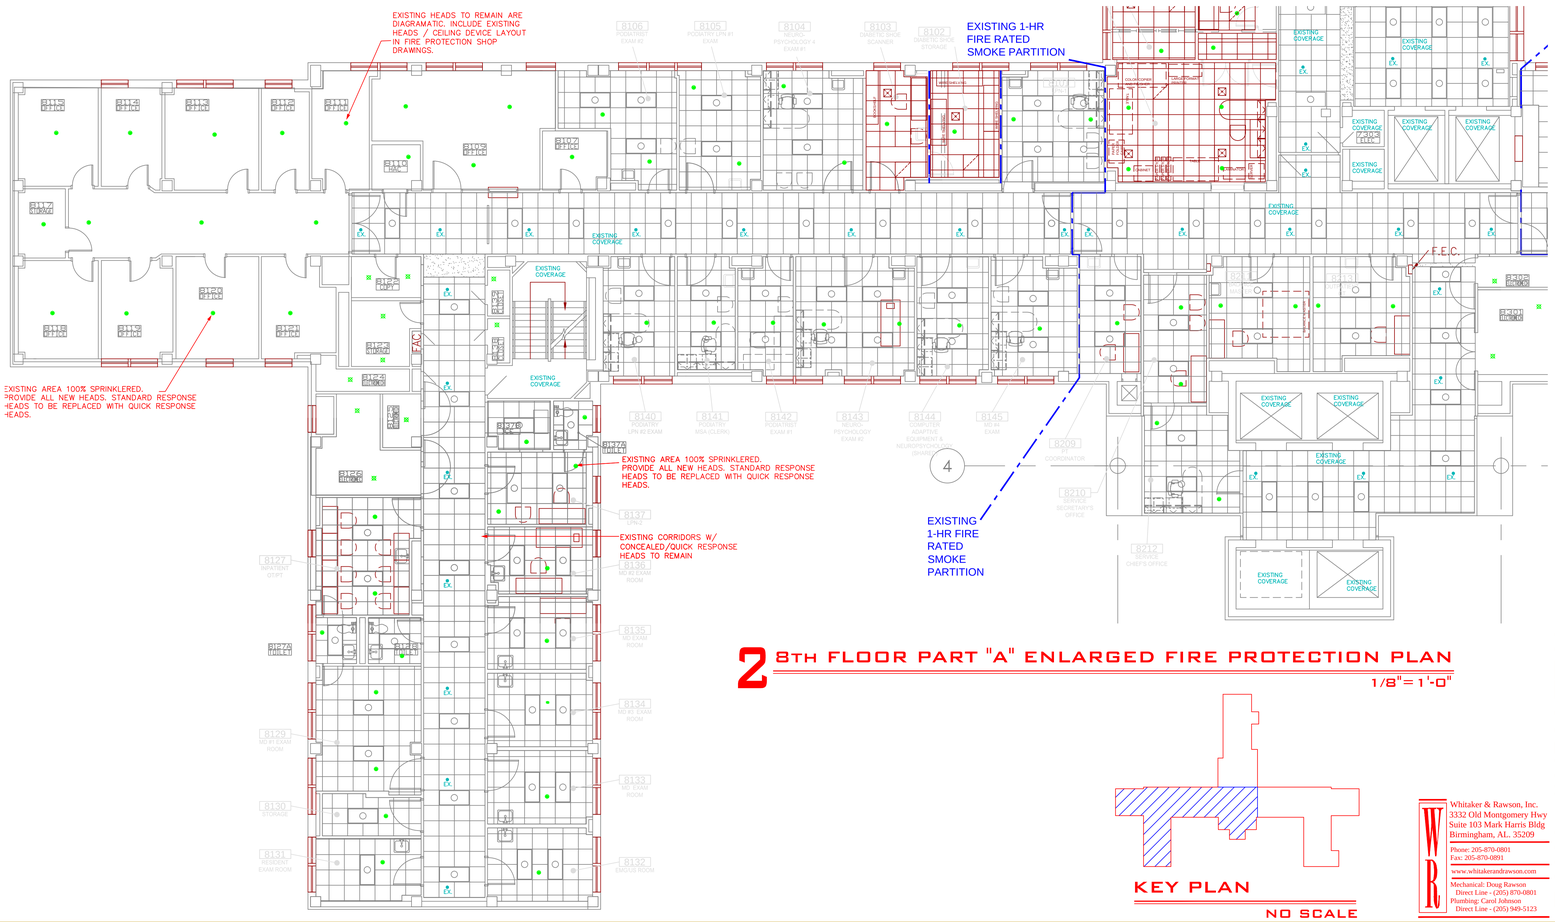

2 8TH FLOOR PART "A" ENLARGED FIRE PROTECTION PLAN

1/8"= 1'-0"

KEY PLAN

NO SCALE

FINAL SUBMITTAL

Whitaker & Rawson, Inc.
3332 Old Montgomery Hwy
Suite 103 Mark Harris Bldg
Birmingham, AL. 35209
Phone: 205-870-0801
Fax: 205-870-0891
www.whitakerandrawson.com
Mechanical: Doug Rawson
Direct Line - (205) 870-0801
Plumbing: Carol Johnson
Direct Line - (205) 949-5123

Revisions | Date

F:\10\10007 - VAMC B'ham - Renovate Space for Rehab & Physical Medicine\CAD\xref\08-12-11 Signed Seal.tif

BIRCHFIELD PENUEL & ASSOCIATES, ARCHITECTS
2805 CRESCENT AVENUE • SUITE 200 •BIRMINGHAM, ALABAMA 35209

Department of Veterans Affairs
MEDICAL CENTER
BIRMINGHAM, ALABAMA

Drawing Title: 8TH FLOOR PART "A" ENLARGED FIRE PROTECTION NEW & DEMO PLANS

Project Title: RENOVATE SPACE FOR REHAB AND PHYSICAL MEDICINE

Date: 08-12-11
VA Project No. 521-10-101
CAD File No. 460BA01

Building Numbers | Checked: DER/CLJ | Drawn: RMB

Location: VA MEDICAL CENTER BIRMINGHAM, ALABAMA

DRAWING NO. FP2.1
Dwg. Of

Veterans Administration