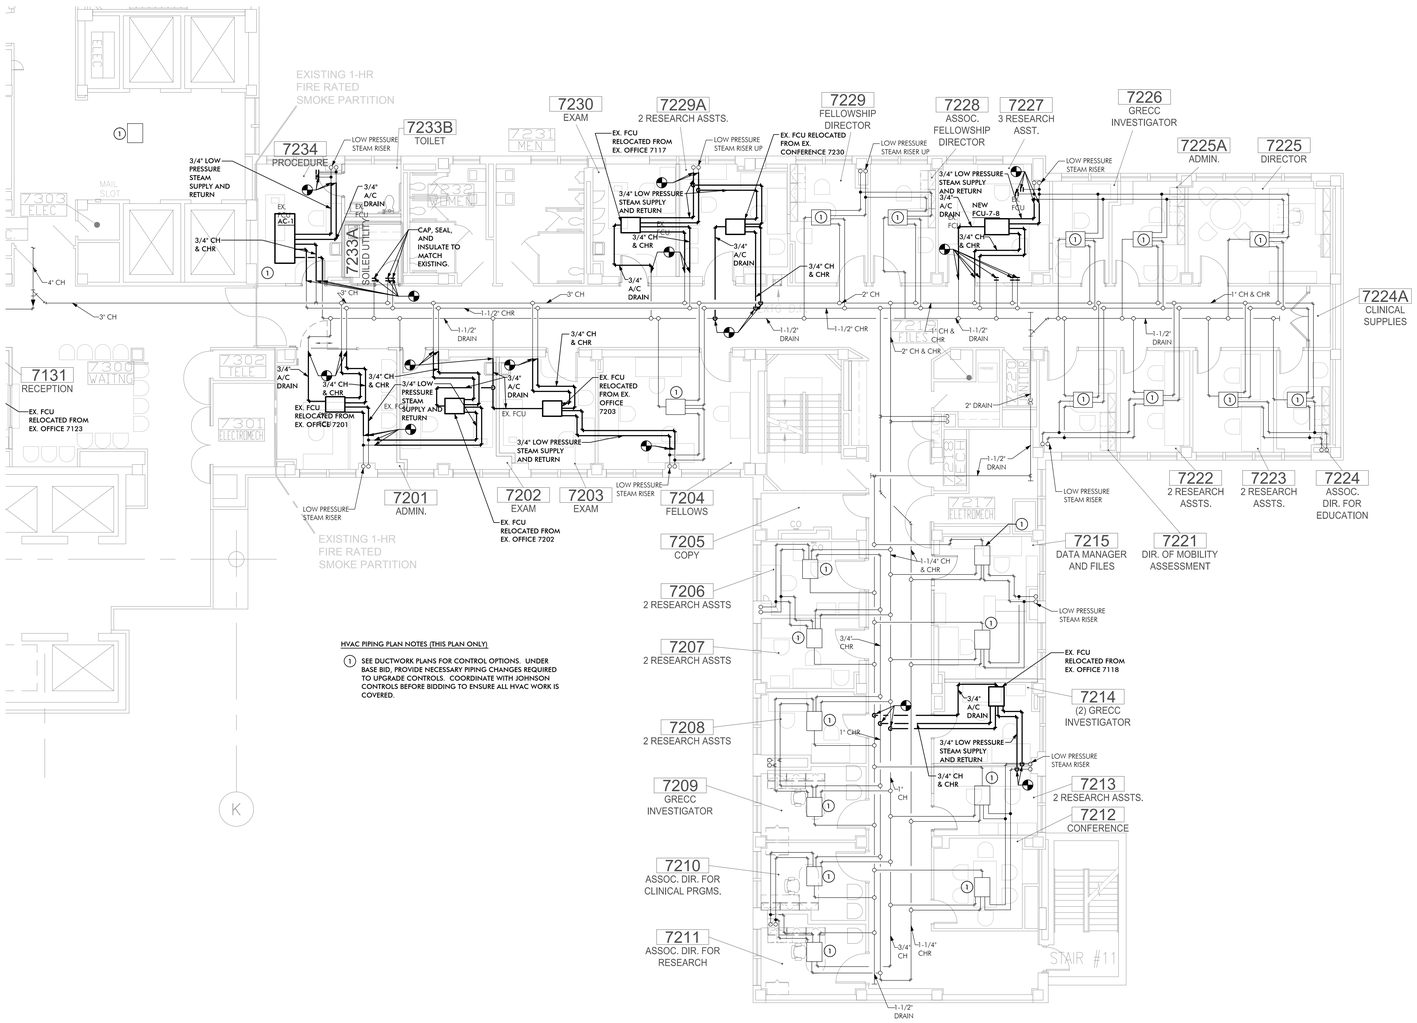

HVAC PIPING PLAN NOTES (THIS PLAN ONLY)

1. SEE DUCTWORK PLANS FOR CONTROL OPTIONS. UNDER BASE BID, PROVIDE NECESSARY PIPING CHANGES REQUIRED TO UPGRADE CONTROLS. COORDINATE WITH JOHNSON CONTROLS BEFORE BIDDING TO ENSURE ALL HVAC WORK IS COVERED.

1 7TH FLOOR BLOCK "B" HVAC PIPING NEW WORK PLAN

1/8" = 1'-0"

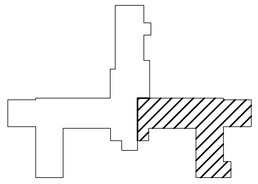

KEY PLAN

NO SCALE

Whitaker & Rawson, Inc.
3332 Old Montgomery Hwy
Suite 103 Mark Harris Bldg
Birmingham, AL 35209
Phone: 205-870-0801
Fax: 205-870-0891
www.whitakerandrawson.com
Mechanical: Doug Rawson
Direct Line - (205) 870-0801
Plumbing: Carol Johnson
Direct Line - (205) 949-5123

FINAL SUBMITTAL

Revisions	Date

ALABAMA REGISTERED PROFESSIONAL ENGINEER DOUGLAS E. RAWSON NO. 19358 10007

BIRCHFIELD PENUEL & ASSOCIATES, ARCHITECTS
2805 CRESCENT AVENUE • SUITE 200 •BIRMINGHAM, ALABAMA 35209

Department of Veterans Affairs
MEDICAL CENTER
BIRMINGHAM, ALABAMA

Drawing Title: 7TH FLOOR BLOCK "B" HVAC DUCTWORK NEW WORK PLANS

Project Title: RENOVATE SPACE FOR REHAB AND PHYSICAL MEDICINE

Building Numbers

Checked: DER

Drawn: JRB

Location: VA MEDICAL CENTER BIRMINGHAM, ALABAMA

Date: 08-12-11

VA Project No. 521-10-101

CAD File No. 4608A01

DRAWING NO. M1.3-B

Dwg. Of

Veterans Administration