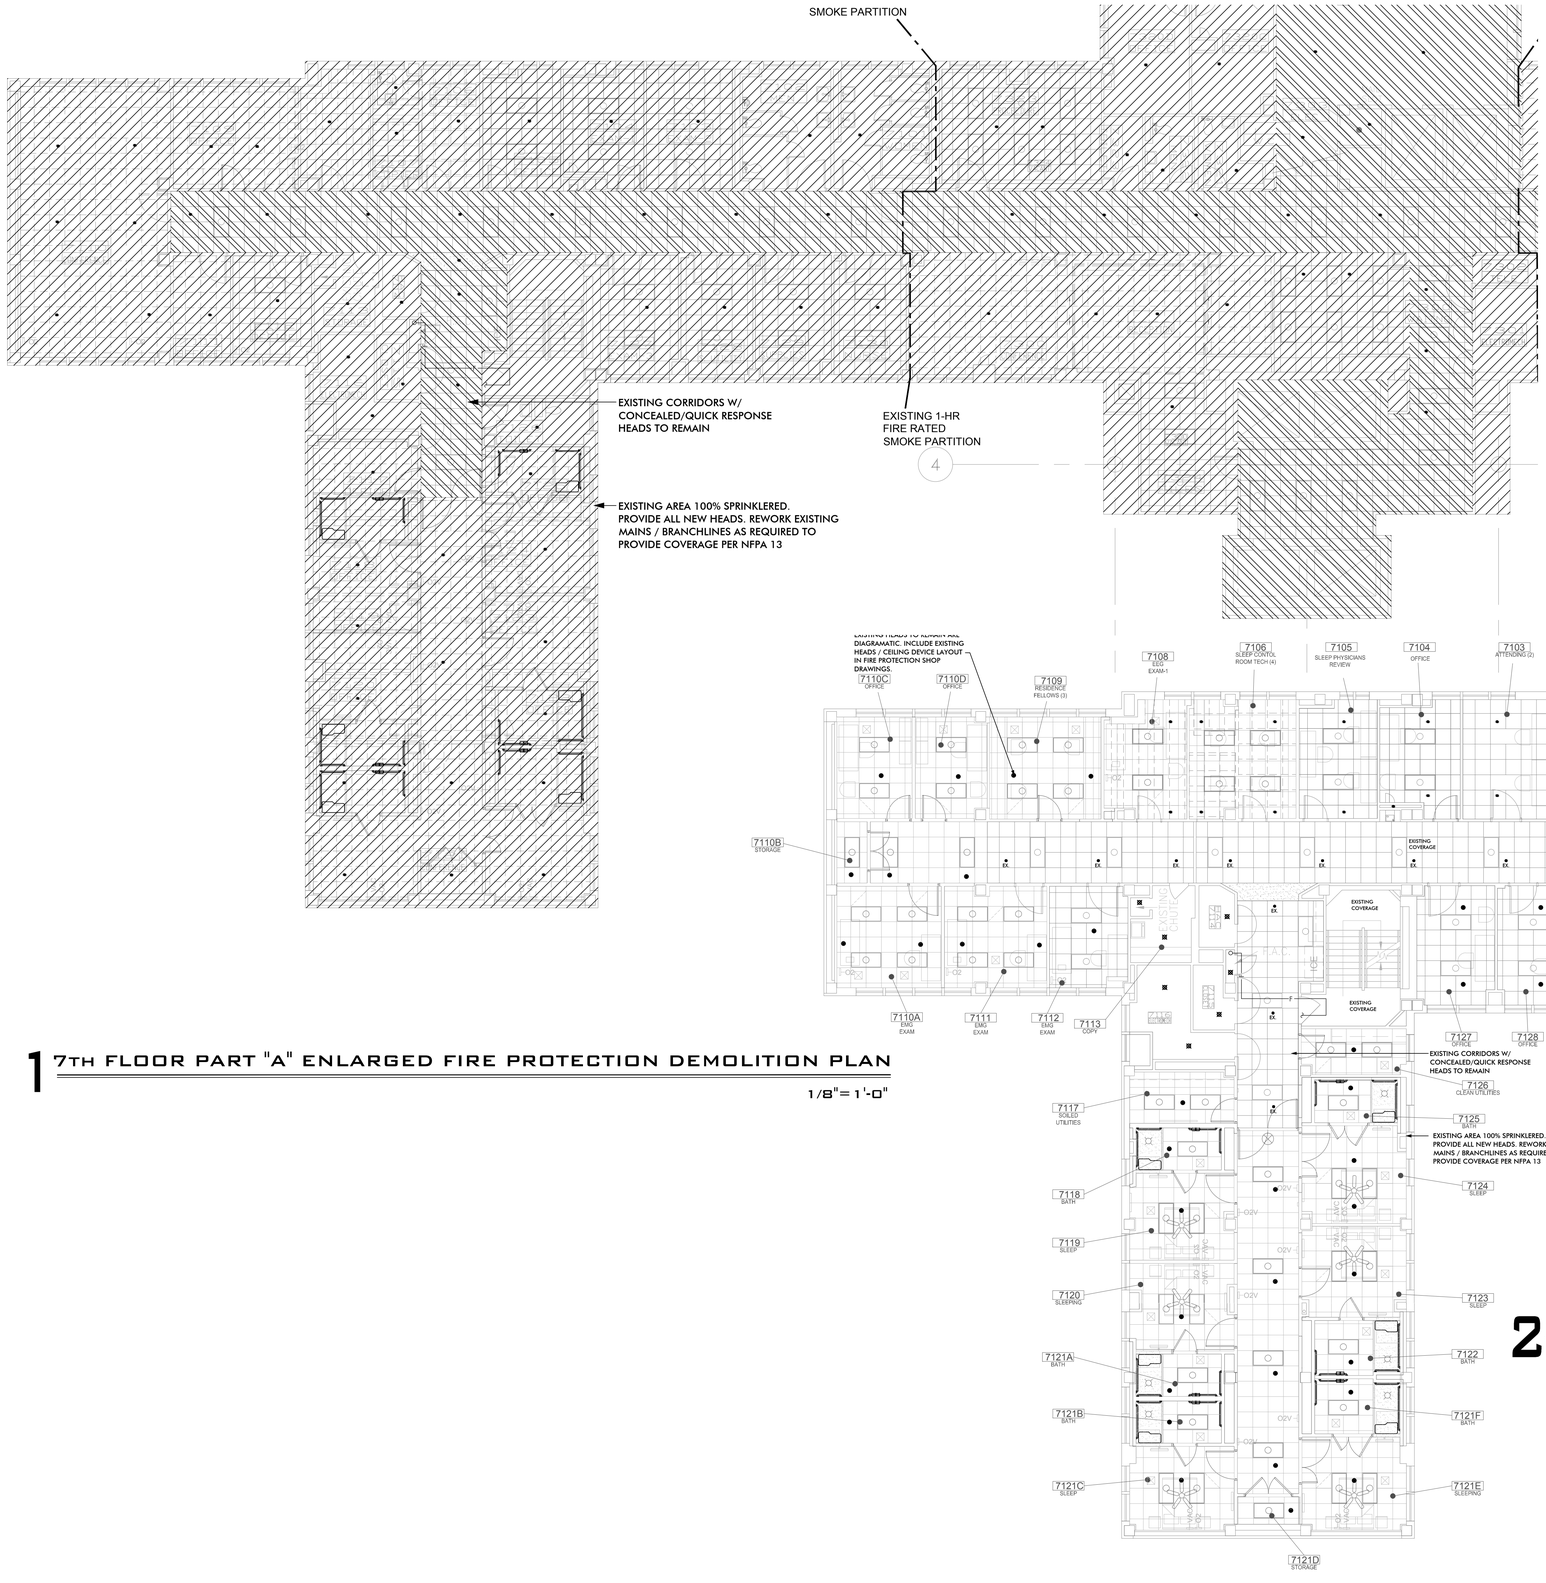

1 7TH FLOOR PART "A" ENLARGED FIRE PROTECTION DEMOLITION PLAN

1/8"= 1'-0"

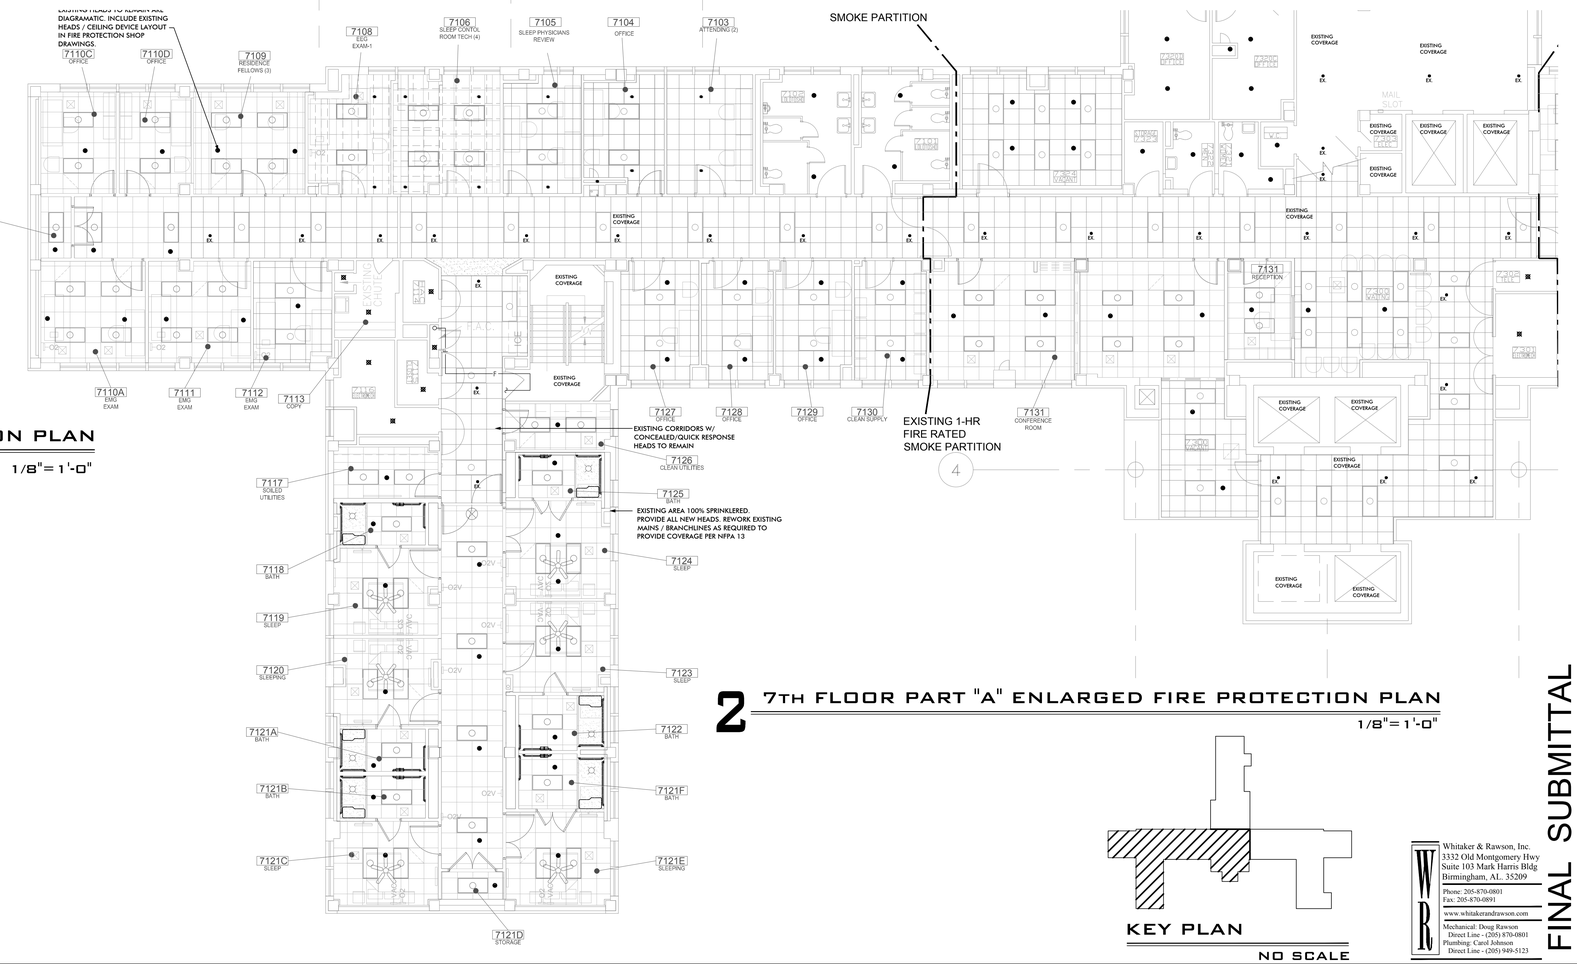

2 7TH FLOOR PART "A" ENLARGED FIRE PROTECTION PLAN

1/8"= 1'-0"

KEY PLAN

NO SCALE

FINAL SUBMITTAL

Whitaker & Rawson, Inc.
3332 Old Montgomery Hwy
Suite 103 Mark Harris Bldg
Birmingham, AL. 35209
Phone: 205-870-0801
Fax: 205-870-0891
www.whitakerandrawson.com
Mechanical: Doug Rawson
Direct Line - (205) 870-0801
Plumbing: Carol Johnson
Direct Line - (205) 949-5123

Revisions	Date

ALABAMA REGISTERED NO. 19358 PROFESSIONAL ENGINEER DOUGLAS E. RAWSON 10007

BIRCHFIELD PENUEL & ASSOCIATES, ARCHITECTS
2805 CRESCENT AVENUE • SUITE 200 •BIRMINGHAM, ALABAMA 35209

Department of Veterans Affairs
MEDICAL CENTER
BIRMINGHAM, ALABAMA

Drawing Title: 7TH FLOOR PART "A" ENLARGED FIRE PROTECTION NEW & DEMO PLANS

Project Title: RENOVATE SPACE FOR REHAB AND PHYSICAL MEDICINE

Date: 08-12-11
VA Project No. 521-10-101
CAD File No. 4608A01

Building Numbers
Checked: DER/CLJ
Drawn: RMB
Location: VA MEDICAL CENTER BIRMINGHAM, ALABAMA

DRAWING NO. FP1.1
Dwg. Of

Veterans Administration

A three inches = one foot
B one and one-half inches = one foot
C one inch = one foot
D three-quarters inch = one foot
one-half inch = one foot
three-eighths inch = one foot
one-quarter inch = one foot
8/30/2011 8:35:21 AM Jason Hoban