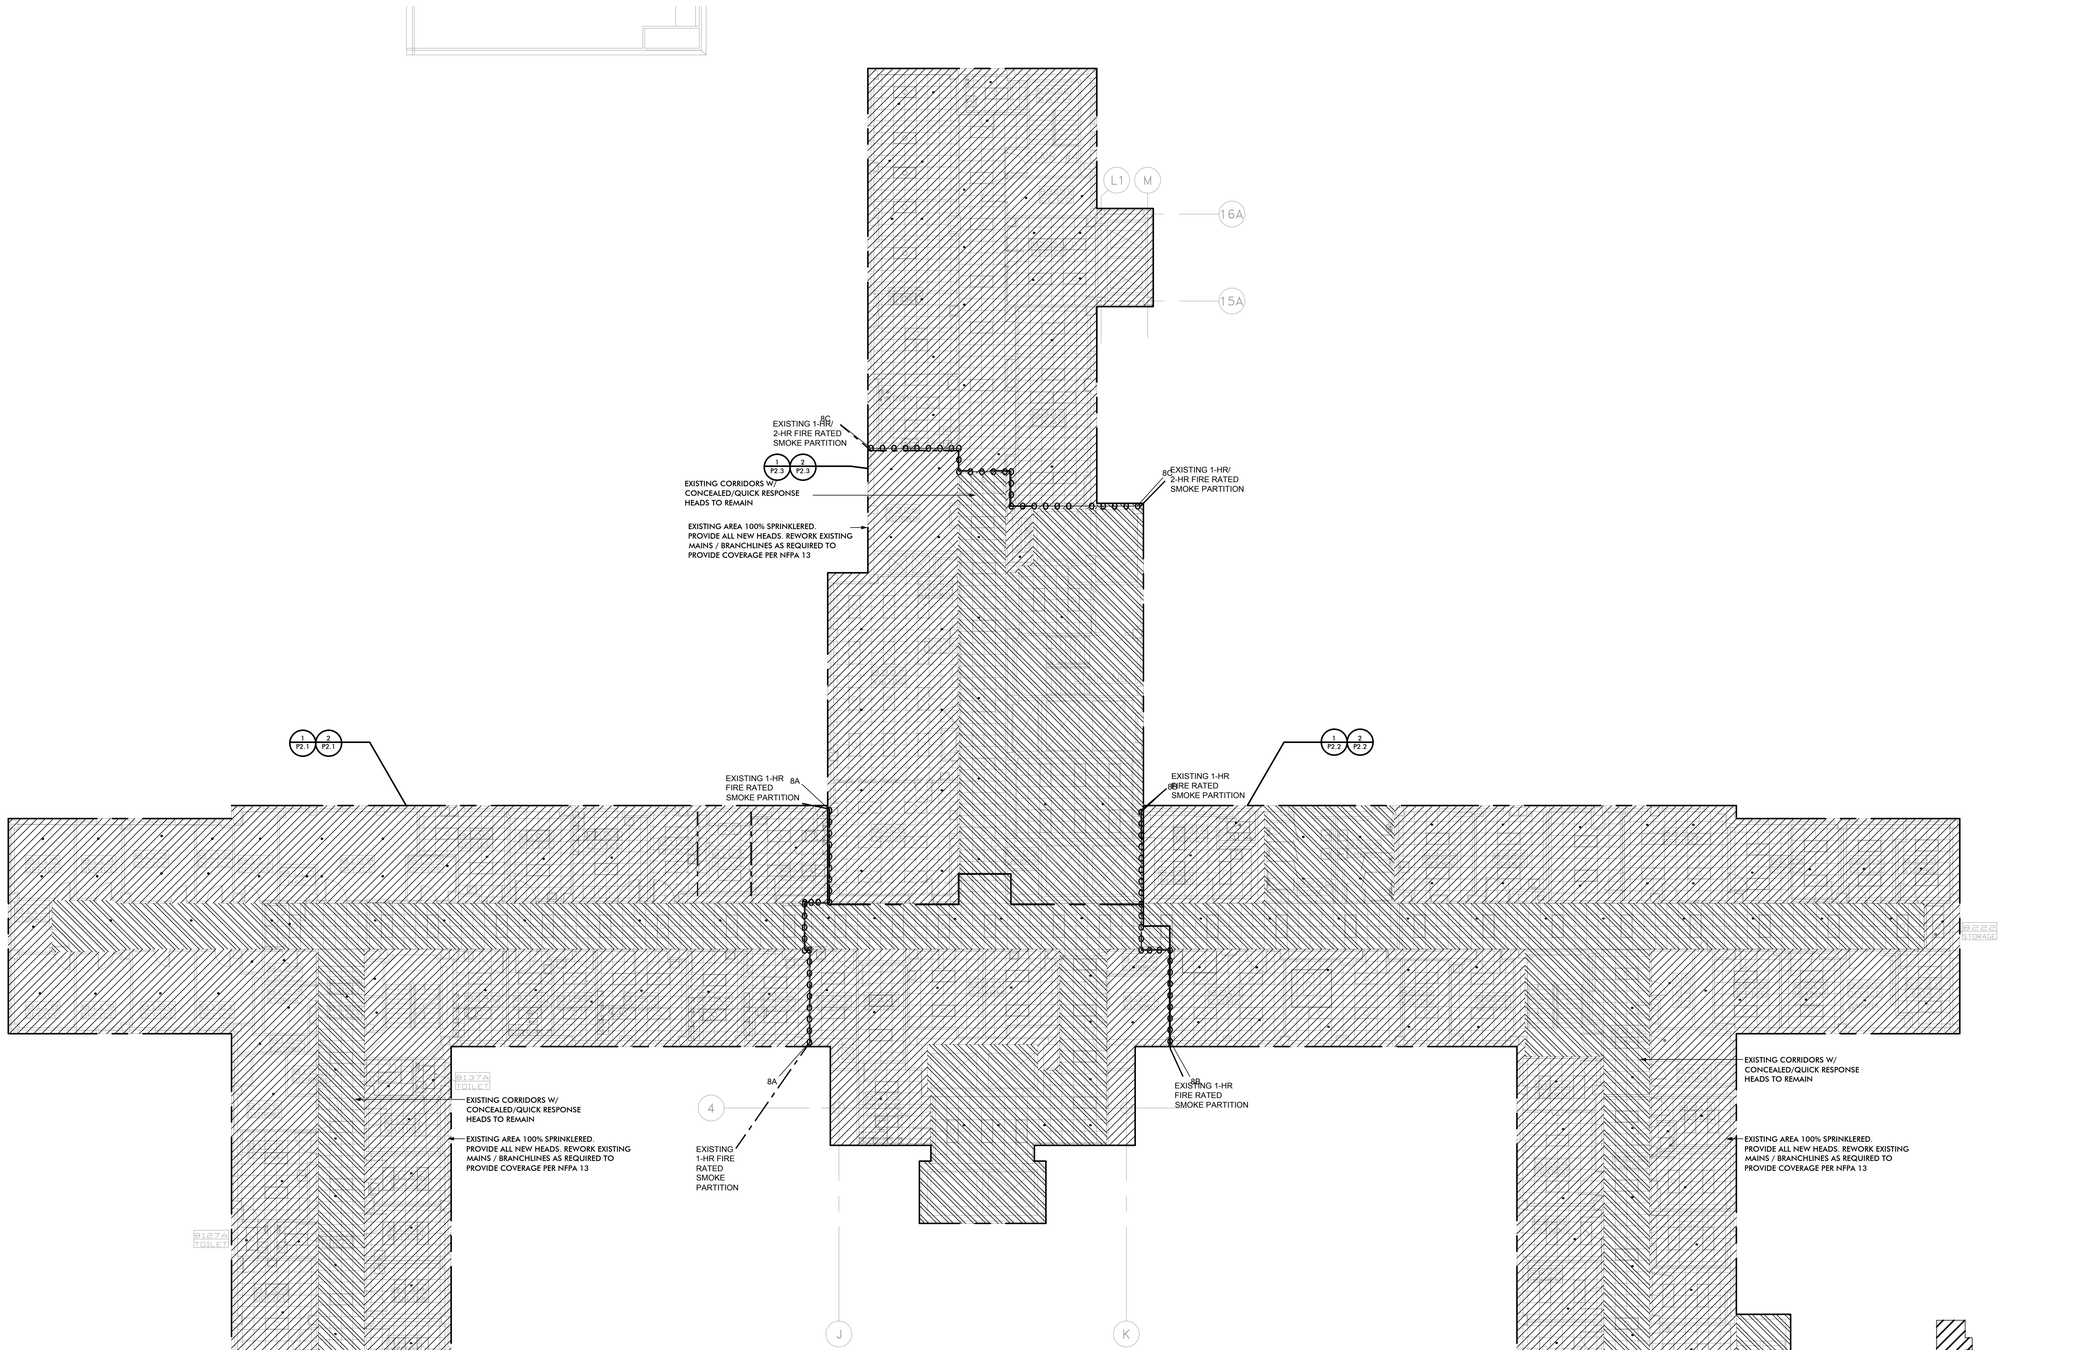

1 N 8TH FLOOR: FIRE PROTECTION & OVERALL PLAN

SCALE: 3/32"= 1'-0"

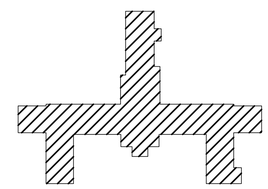

KEY PLAN

NO SCALE

Whitaker & Rawson, Inc.
3332 Old Montgomery Hwy
Suite 103 Mark Harris Bldg
Birmingham, AL. 35209

Phone: 205-870-0801
Fax: 205-870-0891

www.whitakerandrawson.com

Mechanical: Doug Rawson
Direct Line - (205) 870-0801
Plumbing: Carol Johnson
Direct Line - (205) 949-5123

FINAL SUBMITTAL

Revisions	Date

AL ABAMA REGISTERED NO. 19368 PROFESSIONAL ENGINEER DOUGLAS E. RAWSON 8 12 10007

BIRCHFIELD PENUEL & ASSOCIATES, ARCHITECTS

2805 CRESCENT AVENUE • SUITE 200 •BIRMINGHAM, ALABAMA 35209

Department of Veterans Affairs
MEDICAL CENTER
BIRMINGHAM, ALABAMA

Drawing Title: 8th FLOOR OVERALL PLAN
FIRE PROTECTION

Project Title: RENOVATE SPACE FOR REHAB AND PHYSICAL MEDICINE

Date: 08-12-11
VA Project No. 521-10-101
CAD File No. 4608A01

Building Numbers

Checked: DER/CLJ

Drawn: RMB

Location: VA MEDICAL CENTER BIRMINGHAM, ALABAMA

DRAWING NO. FP2.0
Dwg. Of

Veterans Administration

8/12/2011 8:05:04 AM Jennifer