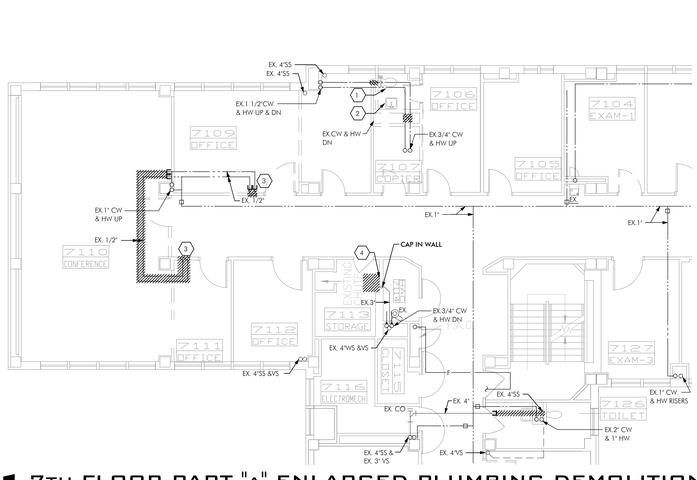

1 7TH FLOOR PART "A" ENLARGED PLUMBING DEMOLITION PLAN

1/8"=1'-0"

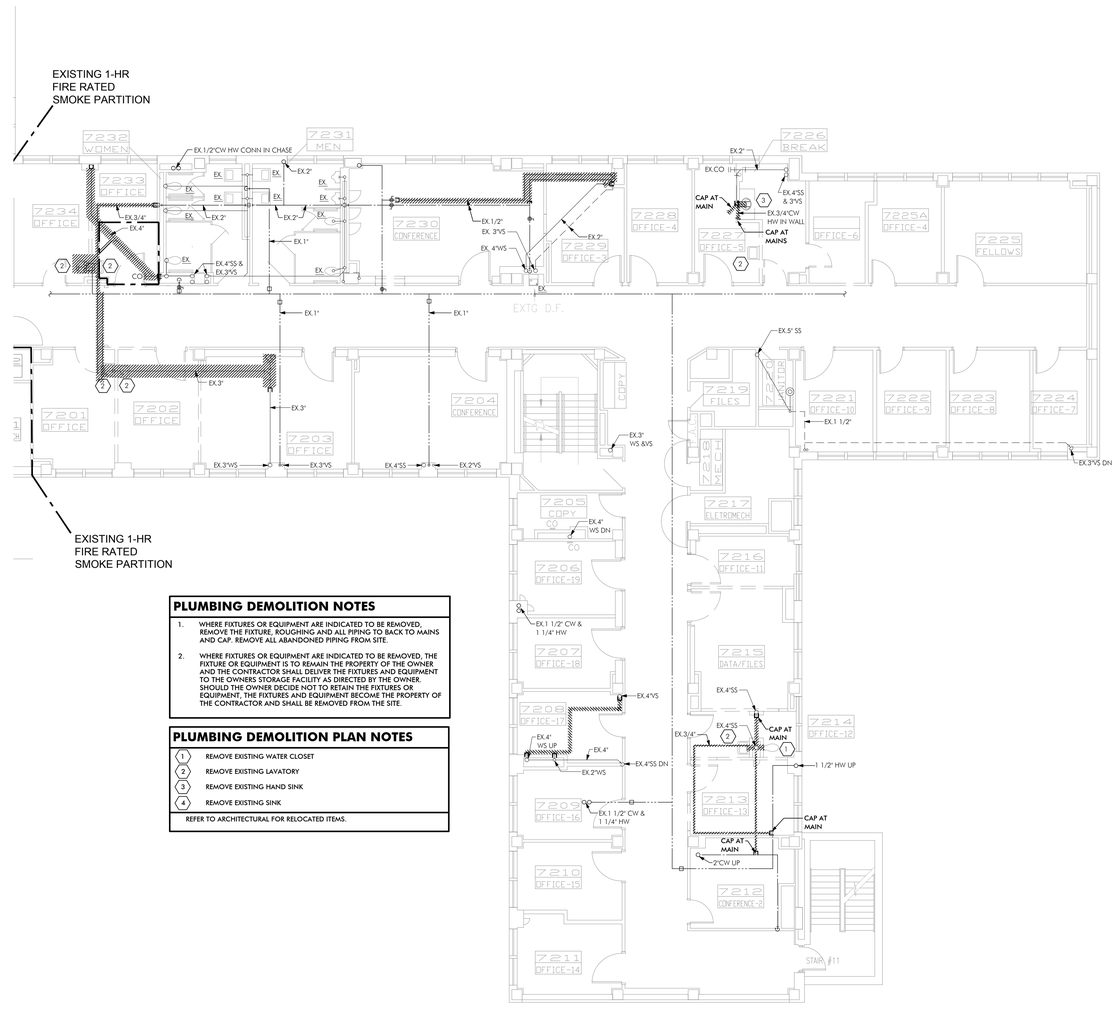

PLUMBING DEMOLITION NOTES

1. WHERE FIXTURES OR EQUIPMENT ARE INDICATED TO BE REMOVED, REMOVE THE FIXTURE, ROUGHING AND ALL PIPING TO BACK TO MAINS AND CAP. REMOVE ALL ABANDONED PIPING FROM SITE.
2. WHERE FIXTURES OR EQUIPMENT ARE INDICATED TO BE REMOVED, THE FIXTURE OR EQUIPMENT IS TO REMAIN THE PROPERTY OF THE OWNER AND THE CONTRACTOR SHALL DELIVER THE FIXTURES AND EQUIPMENT TO THE OWNERS STORAGE FACILITY AS DIRECTED BY THE OWNER. SHOULD THE OWNER DECIDE NOT TO RETAIN THE FIXTURES OR EQUIPMENT, THE FIXTURES AND EQUIPMENT BECOME THE PROPERTY OF THE CONTRACTOR AND SHALL BE REMOVED FROM THE SITE.

PLUMBING DEMOLITION PLAN NOTES

1. REMOVE EXISTING WATER CLOSET
2. REMOVE EXISTING LAVATORY
3. REMOVE EXISTING HAND SINK
4. REMOVE EXISTING SINK

REFER TO ARCHITECTURAL FOR RELOCATED ITEMS.

2 7TH FLOOR PART "B" ENLARGED PLUMBING DEMOLITION PLAN

1/8"=1'-0"

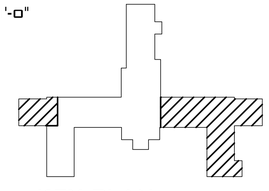

KEY PLAN

NO SCALE

Whitaker & Rawson, Inc.
3332 Old Montgomery Hwy
Suite 103 Mark Harris Bldg
Birmingham, AL. 35209
Phone: 205-870-0801
Fax: 205-870-0891
www.whitakerandrawson.com
Mechanical: Doug Rawson
Direct Line - (205) 870-0801
Plumbing: Carol Johnson
Direct Line - (205) 949-5123

FINAL SUBMITTAL

Revisions	Date

ALABAMA REGISTERED NO. 19368 PROFESSIONAL ENGINEER DOUGLAS E. RAWSON 10007

BIRCHFIELD PENUEL & ASSOCIATES, ARCHITECTS
2805 CRESCENT AVENUE • SUITE 200 •BIRMINGHAM, ALABAMA 35209

Department of Veterans Affairs
MEDICAL CENTER
BIRMINGHAM, ALABAMA

Drawing Title: 7TH FLOOR PART "A" & "B" ENLARGED PLUMBING DEMOLITION PIPING

Project Title: RENOVATE SPACE FOR REHAB AND PHYSICAL MEDICINE

Building Numbers:

Checked: DER/CLJ

Drawn: RMB

Location: VA MEDICAL CENTER BIRMINGHAM, ALABAMA

Date: 08-12-11

VA Project No. 521-10-101

CAD File No. 4608A01

DRAWING NO. P1.1

Dwg. Of

Veterans Administration