


DETAIL OF GROUND FLOOR BEAM & SLAB

SCALE - 3/4" = 1'-0"

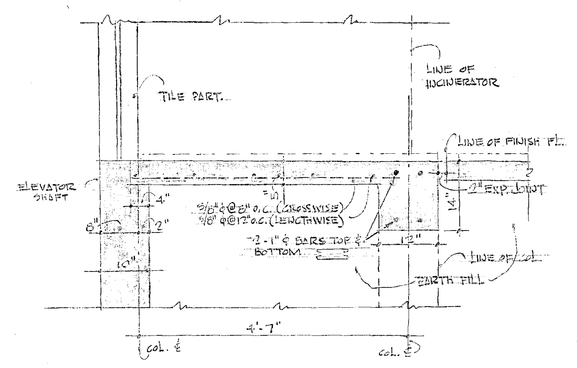


DETAIL SHOWING CENTERING OF EXTERIOR COL. FOOTINGS

SCALE- 3/8" = 1'-0"




FOOTING & FOUNDATION PLAN - NORTHWEST WING

SCALE - 1/8" = 1'-0"

GRAPHIC SCALE

GROUND FLOOR FRAMING PLAN (OVER BASEMENT AREA ONLY)
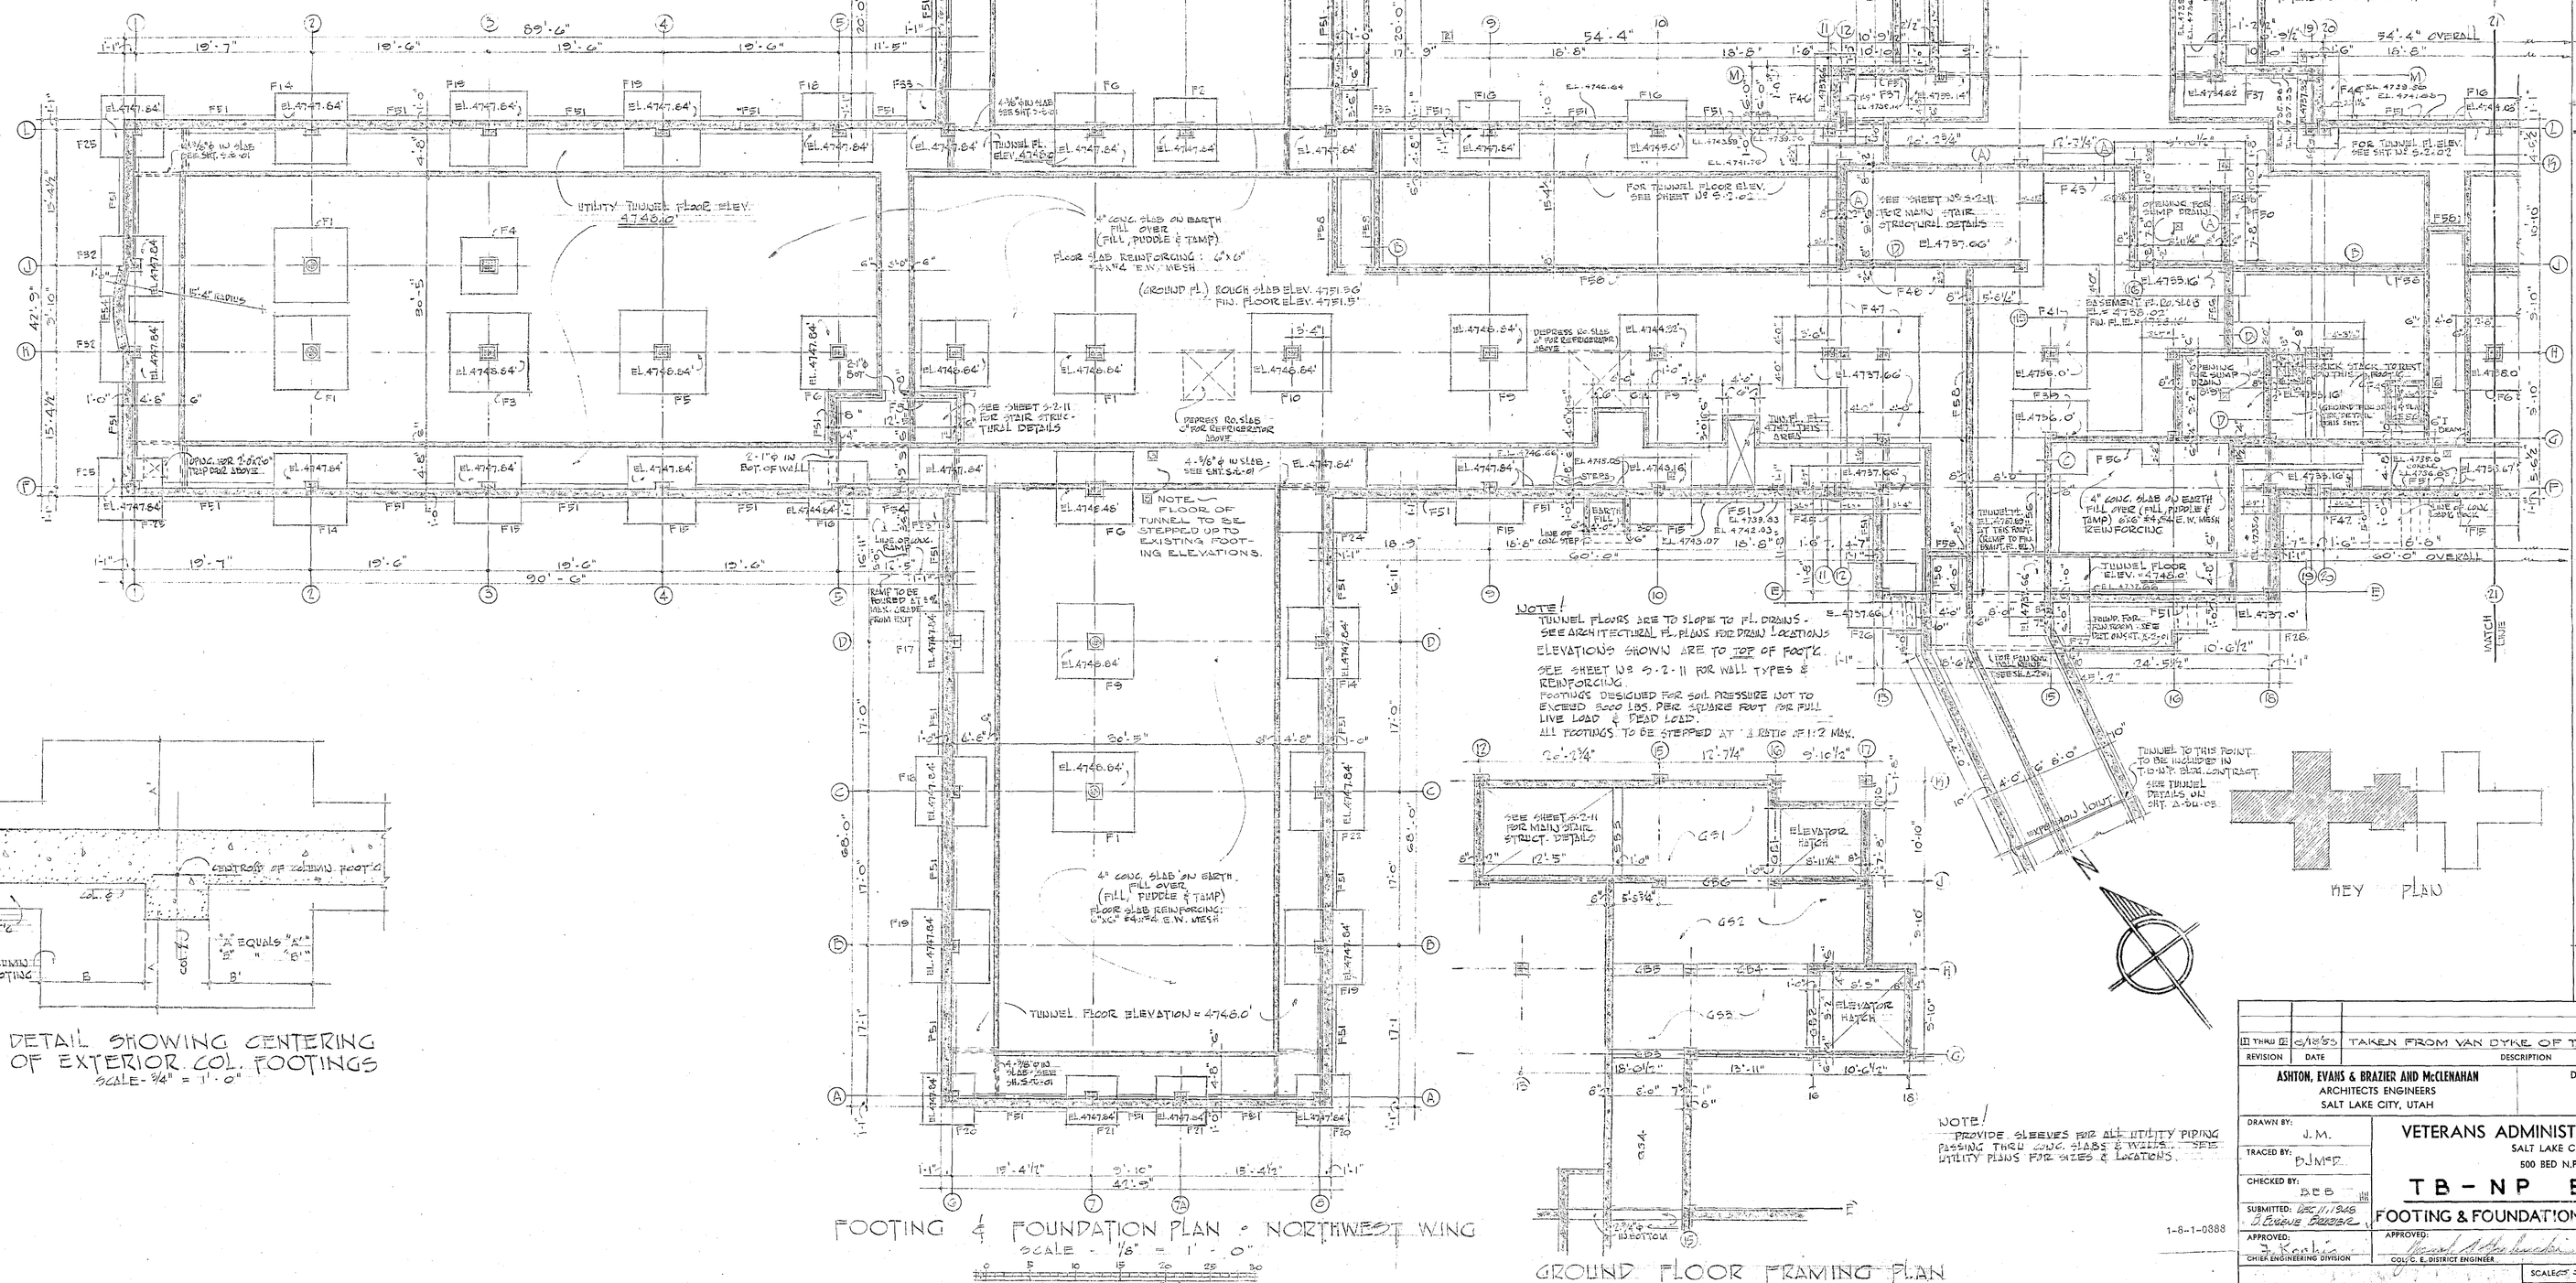
## REVISIONS

| | |
|---|---|
| 1 | W.C.T. TRANSMITTAL 4/24/1950 |
| 2 | R.E. MEMO JUNE 5, 1950 |
| 3 | R.E. MEMO JUNE 22, 1950 |
| 4 | R.E. MEMO JULY 6, 1950 |
| 5 | R.E. MEMO JULY 10, 1950 |
| 6 | R.E. MEMO SEPT. 5, 1950 |
| 7 | R.E. MEMO DEC. 16, 1950 |
| 8 | |
| 9 | |

## APPLICABLE SHOP DRAWINGS

CCCO ERECTION CO.
2-01 — 2-05, 2-09, 2-10, 2-11(A&B) 2-12 — 2-20, 2-35 — 2-37, 2-40 — 2-49, 2-100 (REINFORCING STEEL)

| | | | |
|---|---|---|---|
| 11 THRU 16 | 6/18/53 | TAKEN FROM VAN DYKE OF THIS TRACING. | VER |
| REVISION | DATE | DESCRIPTION | BY |

ASHTON, EVANS & BRAZIER AND McCLENAHAN
ARCHITECTS ENGINEERS
SALT LAKE CITY, UTAH

DEPARTMENT OF THE ARMY
CORPS OF ENGINEERS
SACRAMENTO DISTRICT
SACRAMENTO, CALIF.

DRAWN BY: J.M.
TRACED BY: D.J.M.S.P.
CHECKED BY: D.E.B.
SUBMITTED: [illegible] D. Eugene Brazier

VETERANS ADMINISTRATION HOSPITAL
SALT LAKE CITY, UTAH
500 BED N.P. (MOD.)

# TB - NP BUILDING

## FOOTING & FOUNDATION PLAN - N.W. WING

APPROVED: J. Kahle, CHIEF ENGINEERING DIVISION
APPROVED: [illegible], COL. C.E. DISTRICT ENGINEER
DATE: 25 MAY 1950

V.A. PROJECT No. 2912

SCALE: AS SHOWN
SPEC. NO. 2958
DRAWING NUMBER 42-20-151

SHEET Nº S-2-01

1-8-1-0388

RETURN TRACINGS TO PLAN FILES

FILE FOLDER NO. 2A

PRINTED ON NO. 123 WP DIEPO BLANCA