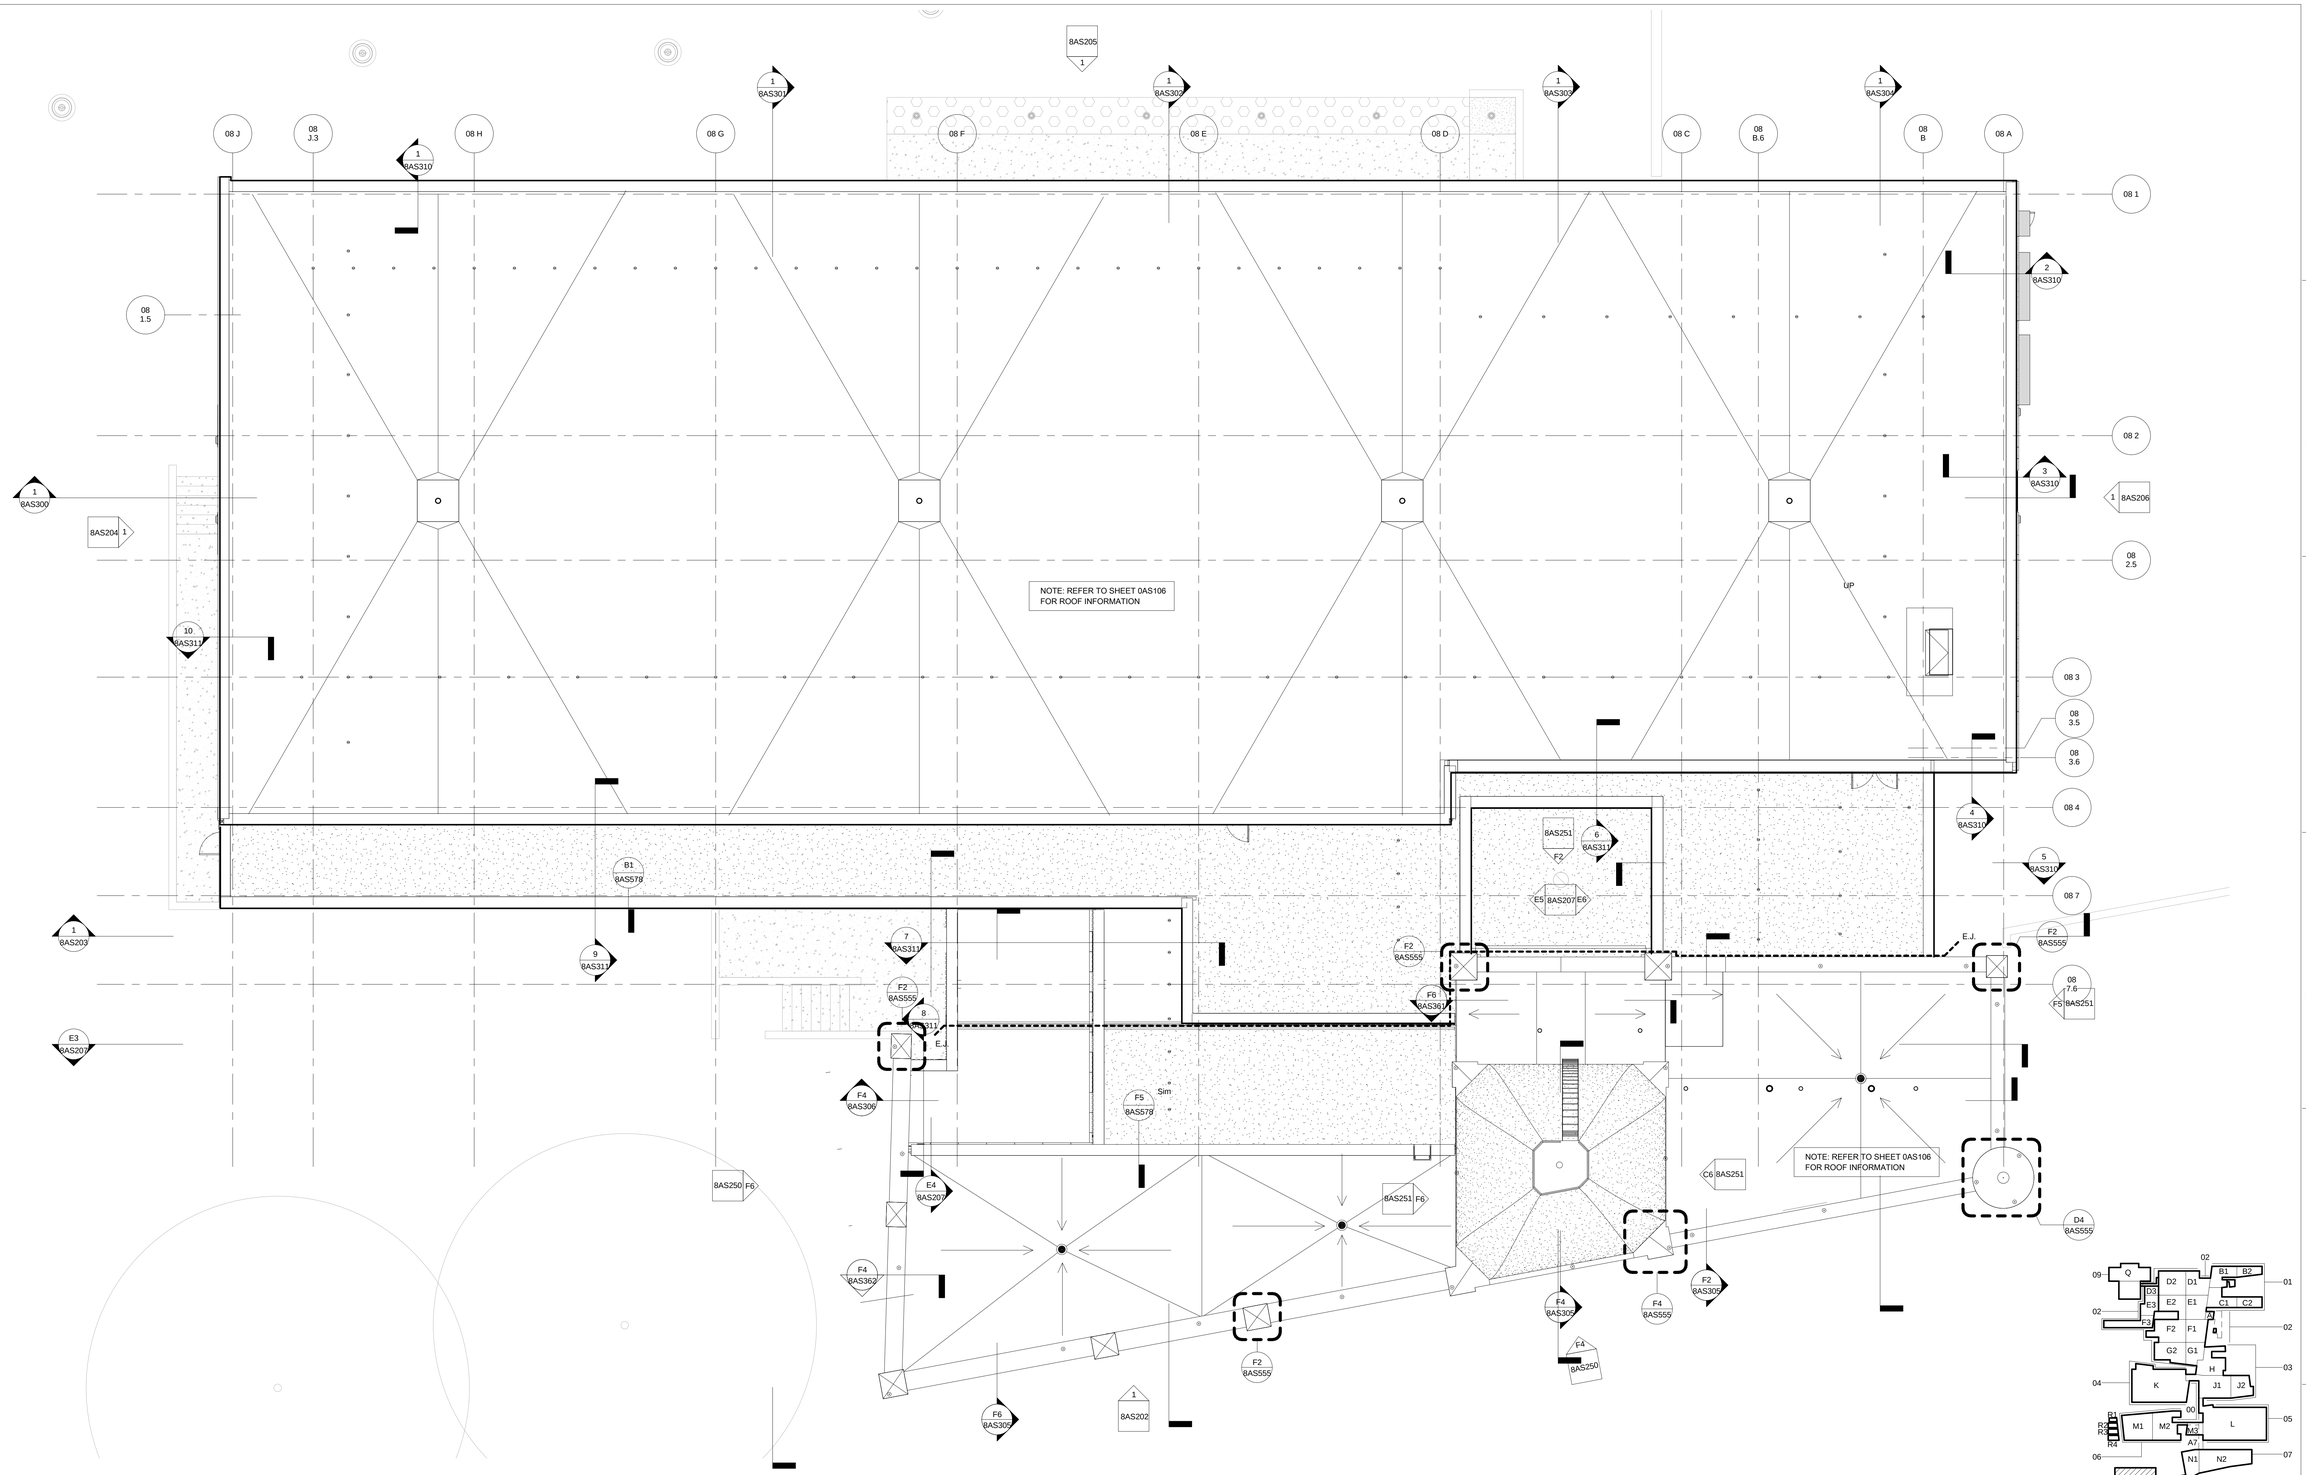

1 1-8 B8 LEVEL ROOF ELEVATION TAGS
SCALE: 1/8" = 1'-0"

PLAN NORTH

CONSTRUCTION DOCUMENTS 1
FULLY SPRINKLERED

REVISIONS:	DATE

CONSULTANTS:

DESMAN ASSOCIATES / PARKING
CODE CONSULTANTS, INC. / CODE CONSULTANT
THE SEXTANT GROUP / AV & ACOUSTICAL
HAMMER DESIGN ASSOCIATES / FOOD SERVICE
PYBURN & ODOM / ABATEMENT
TATA & HOWARD / TANK CONSULTANT
I.S.C. GROUP, INC. / IRRIGATION
DAN EUSER WATER ARCHITECTURE, INC. / WATER FEATURE

RALPH D. PARRIS
No. 6637
STATE OF LOUISIANA
LICENSED ARCHITECT

ARCHITECT/ENGINEERS:

studio NOVA
SCHRENK & PETERSON CONSULTING ENGINEERS / CIVIL
KORDA/NEMETH ENGINEERING / STRUCTURAL
BR+A CONSULTING ENGINEERS / MECH, ELECT, PLUMBING, LOW VOLTAGE
ARCHITECTURAL ENGINEERING / PLUMBING
SCALES ASSOCIATES / FIRE PROTECTION

DRAWING TITLE	BLDG 8 ELEVATION KEY PLAN
PROJECT TITLE	SLVHCS REPLACEMENT MEDICAL CENTER PROJECT
PROJECT NUMBER	100342.00
BUILDING NUMBER	08
DOCUMENT SET PACKAGE	WP_09B
APPROVED: PROJECT DIRECTOR	Todd Sanders
LOCATION	NEW ORLEANS, LOUISIANA
DATE	July 16, 2012
CHECKED	NF
DRAWN	KS
DRAWING NUMBER	8AS200

OFFICE OF CONSTRUCTION AND FACILITIES MANAGEMENT

Department of Veterans Affairs

VA FORM 08-6231