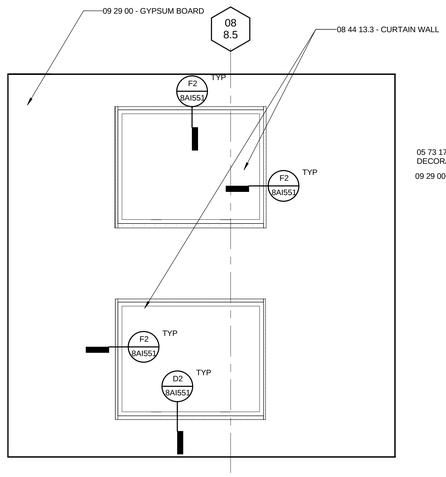

C6 COLLABORATION 3P202D - E
SCALE: 1/4" = 1'-0"

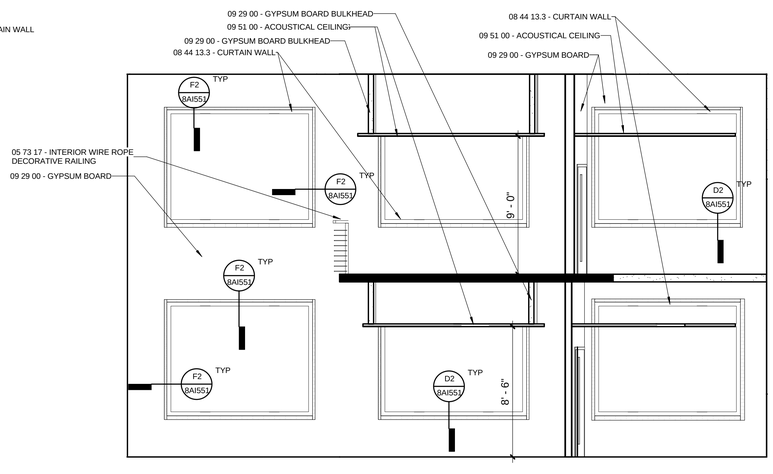

C5 HS WKSTNS 3P202 - S
SCALE: 1/4" = 1'-0"

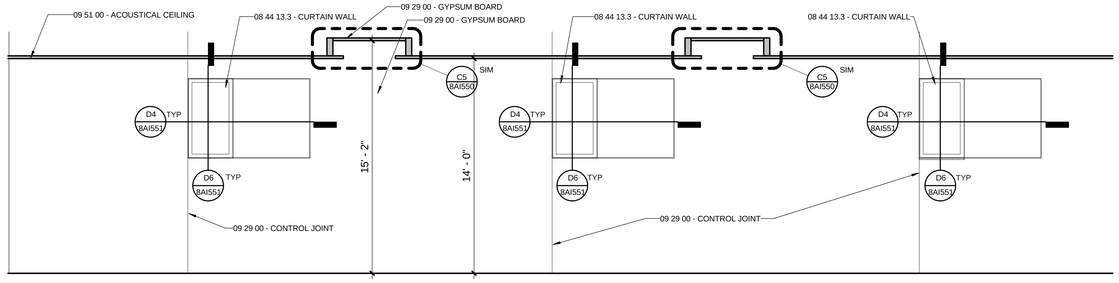

C3 HS WKSTNS 3P104 - S
SCALE: 1/4" = 1'-0"

PROVIDE WDPNL-2 FINISH WHERE 06 40 00 MILLWORK PORTALS ARE CALLED OUT PER RFI 03145.

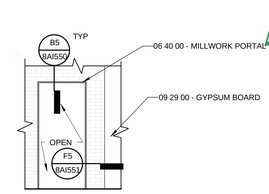

B3 HS WKSTNS 3P352 - N
SCALE: 1/4" = 1'-0"

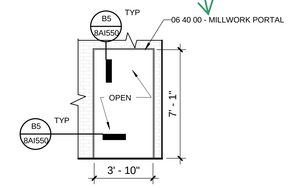

B2 HS WKSTNS 3P101 - W
SCALE: 1/4" = 1'-0"

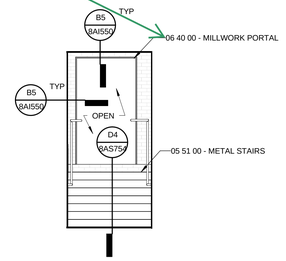

B1 HS WKSTNS 3P202 - W
SCALE: 1/4" = 1'-0"

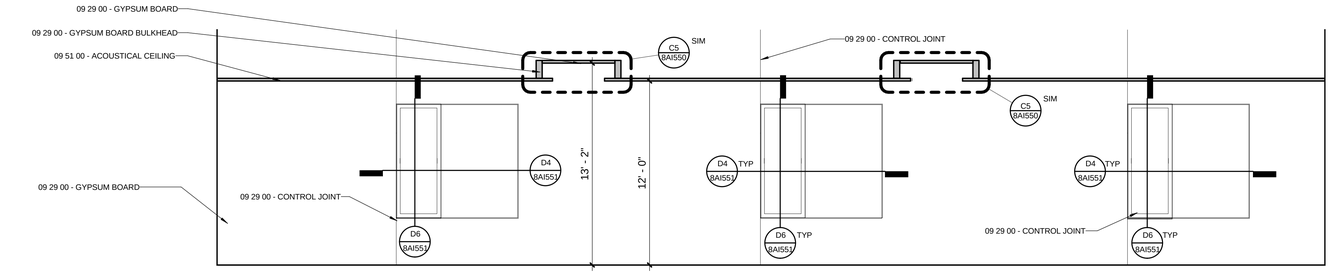

E5 HS WKSTNS 2P106 - S
SCALE: 1/4" = 1'-0"

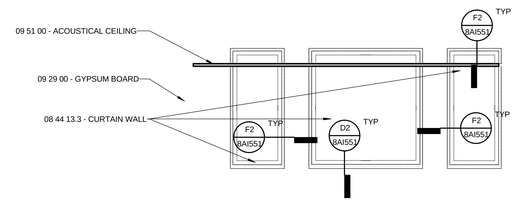

E1 HS WKSTNS 2P105 - S
SCALE: 1/4" = 1'-0"

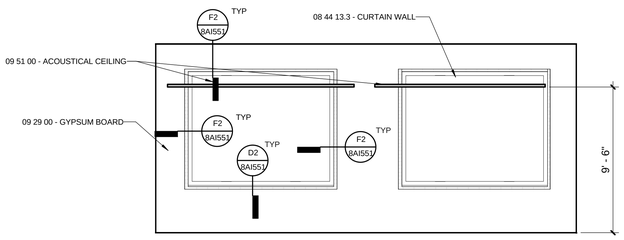

F6 HS WKSTNS 2P104 - S
SCALE: 1/4" = 1'-0"

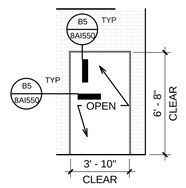

F5 HS WKSTNS 2P104 - W
SCALE: 1/4" = 1'-0"

PROVIDE WDPNL-2 FINISH WHERE 06 40 00 MILLWORK PORTALS ARE CALLED OUT PER RFI 03145.

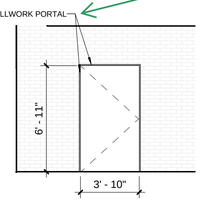

F4 HS WKSTNS 2P104 - N
SCALE: 1/4" = 1'-0"

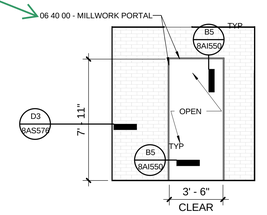

F3 VESTIBULE 1P113 - N
SCALE: 1/4" = 1'-0"

CONSTRUCTION DOCUMENTS 1
FULLY SPRINKLERED

REVISIONS:	DATE

CONSULTANTS:

DESMAN ASSOCIATES / PARKING
CODE CONSULTANTS, INC / CODE CONSULTANT
THE SEXTANT GROUP / AV & ACOUSTICAL
HAMMER DESIGN ASSOCIATES / FOOD SERVICE
PYBURN & ODOM / ABATEMENT
TATA & HOWARD / TANK CONSULTANT
I.S.C. GROUP, INC / IRRIGATION
DAN EUSER WATER ARCHITECTURE, INC / WATER FEATURE

MARK J. RIPPLE
REG. NO. 3454
REGISTERED ARCHITECT

ARCHITECT/ENGINEERS:

studioNOVA

SCHRENK & PETERSON CONSULTING ENGINEERS / CIVIL
KORDA/NEMETH ENGINEERING / STRUCTURAL
BR+A CONSULTING ENGINEERS / MECH & ELEC
ARCHITECTURAL ENGINEERING / PLUMBING
SCALES ASSOCIATES / FIRE PROTECTION
COMMUNICATIONS DESIGN GROUP / LOW VOLTAGE

DRAWING TITLE: BLDG 8 DIXIE INTERIOR ELEVATIONS

APPROVED: PROJECT DIRECTOR

PROJECT TITLE: SLVHCS REPLACEMENT MEDICAL CENTER PROJECT

LOCATION: NEW ORLEANS, LOUISIANA

DATE: July 16, 2012 | CHECKED: CD | DRAWN: DL

PROJECT NUMBER: 629-HS2-401 | BUILDING NUMBER: 8

DOCUMENT SET PACKAGE: WP_9B

DRAWING NUMBER: 8AI250

OFFICE OF CONSTRUCTION AND FACILITIES MANAGEMENT

Department of Veterans Affairs

VA FORM 08-6231