GRAPHICAL LEGEND

EXISTING TO REMAIN

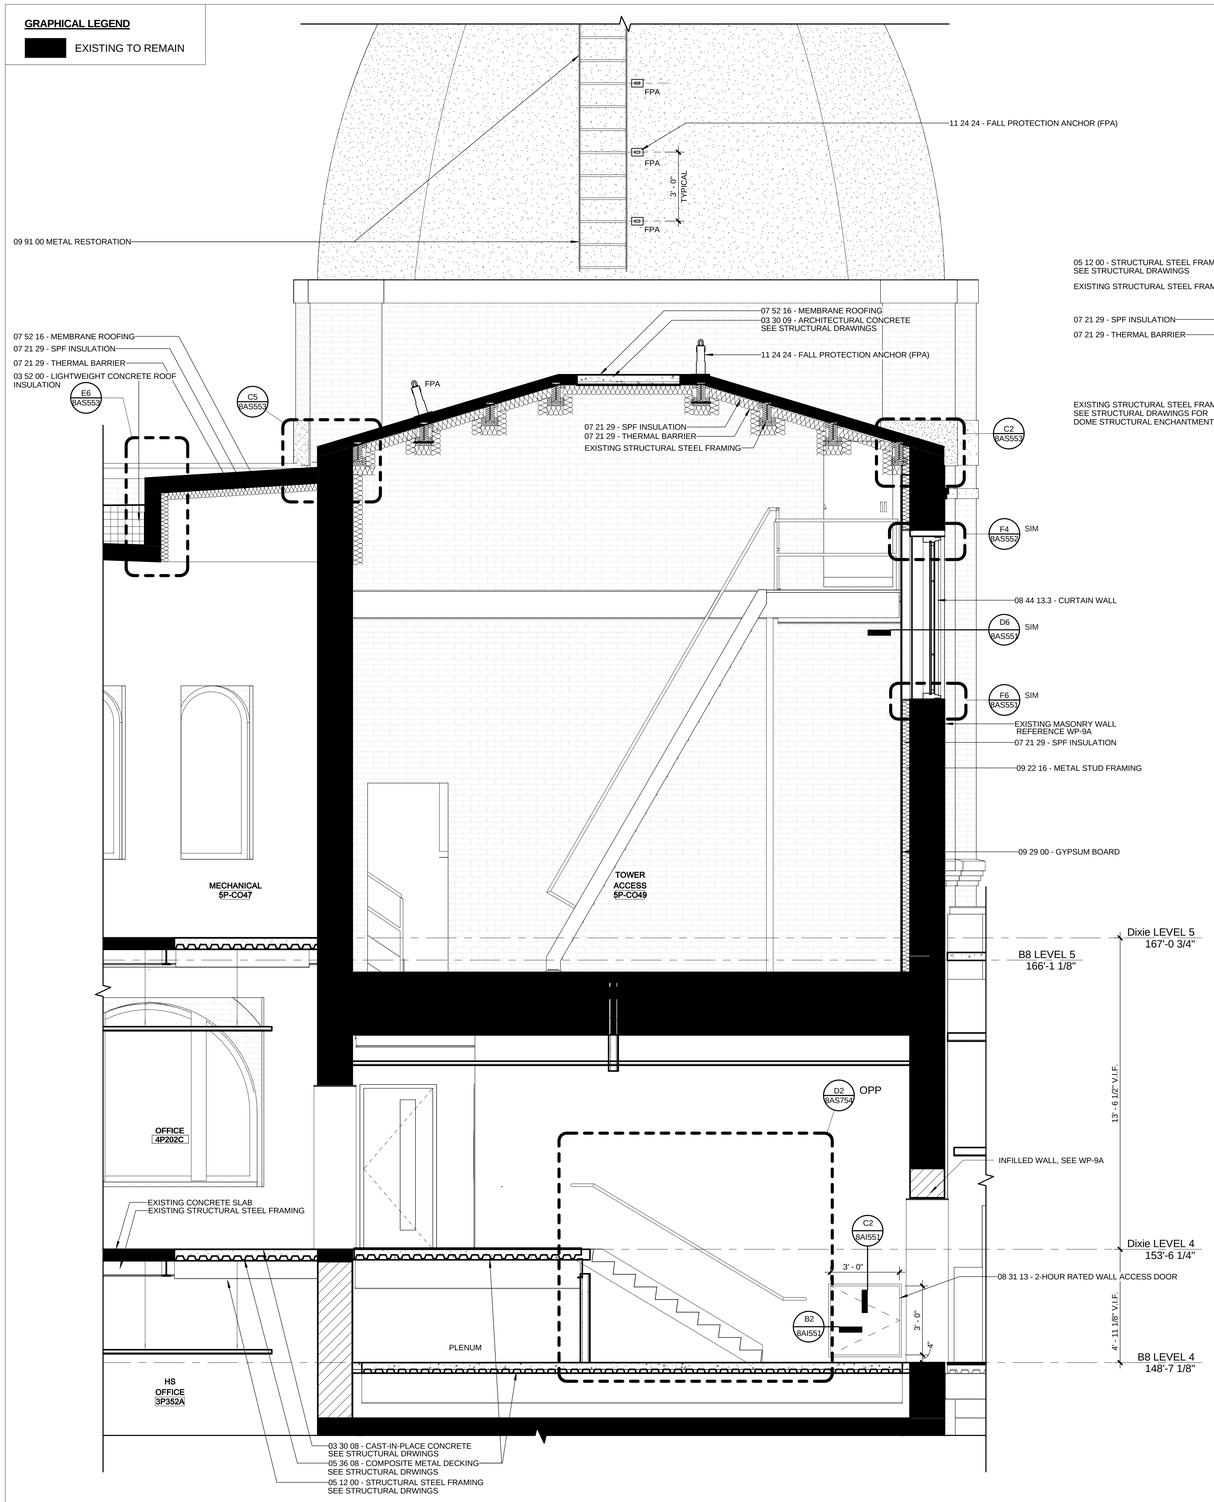

F6 SECTION TOWER ACCESS LOOKING NORTH

SCALE: 3/8" = 1'-0"

NOTE:

FOR CLARITY OF DETAILING CONNECTIONS, FIREPROOFING ON STRUCTURAL STEEL MEMBERS IS NOT SHOWN ON WALL SECTIONS AND MISCELLANEOUS DETAILS. REFER TO SECTION 07 81 00.

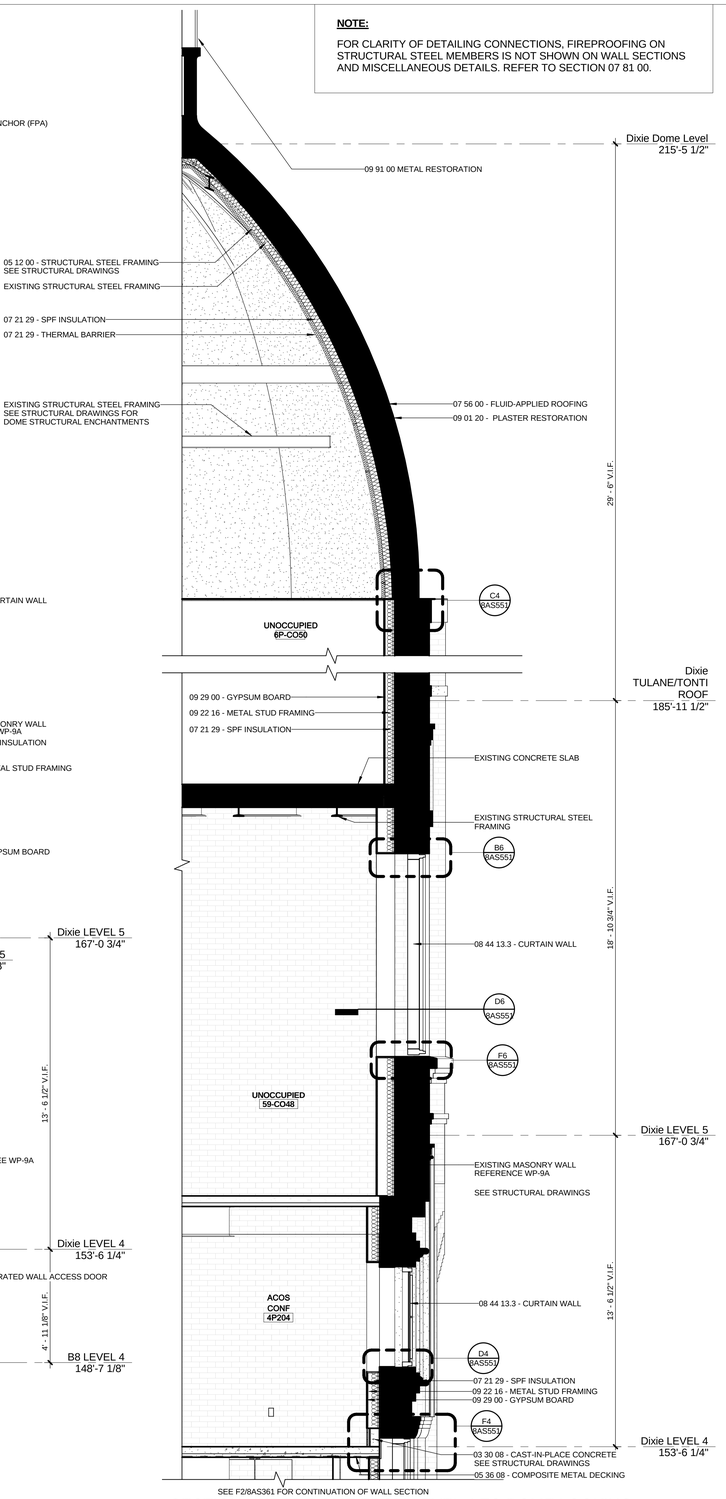

F4 SECTION UNDER DOME FROM LEVEL 4 TO DOME LOOKING EAST

SCALE: 3/8" = 1'-0"

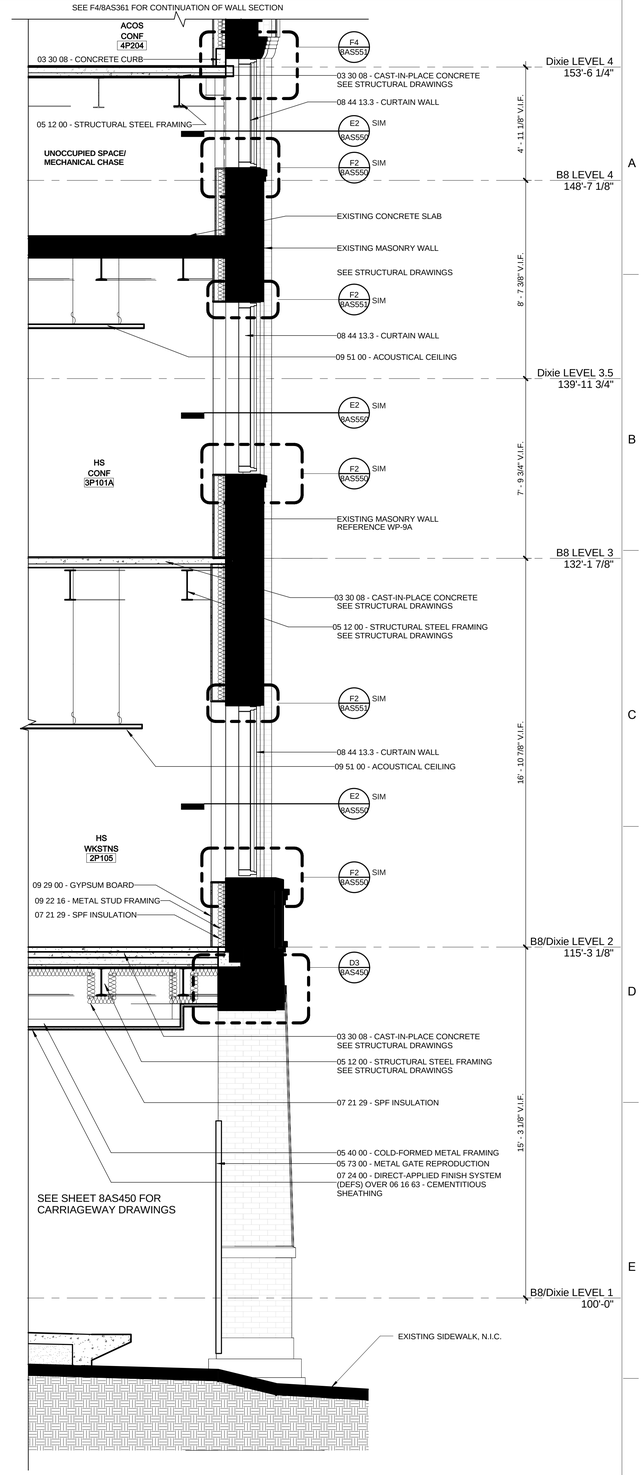

F2 SECTION UNDER DOME FROM LEVEL 1 THRU 4 LOOKING EAST

SCALE: 3/8" = 1'-0"

CONSTRUCTION DOCUMENTS 1
FULLY SPRINKLERED

REVISIONS: | DATE

CONSULTANTS:

DESMAN ASSOCIATES / PARKING
CODE CONSULTANTS, INC / CODE CONSULTANT
THE SEXTANT GROUP / AV & ACOUSTICAL
HAMMER DESIGN ASSOCIATES / FOOD SERVICE
PYBURN & ODOM / ABATEMENT
TATA & HOWARD / TANK CONSULTANT
I.S.C. GROUP, INC / IRRIGATION
DAN EUSER WATER ARCHITECTURE, INC / WATER FEATURE

MARK J. RIPPLE REG. NO. 3454 STATE OF LOUISIANA REGISTERED ARCHITECT

ARCHITECT/ENGINEERS:

studioNOVA

SCHRENK & PETERSON CONSULTING ENGINEERS / CIVIL
KORDA/NEMETH ENGINEERING / STRUCTURAL
BR+A CONSULTING ENGINEERS / MECH & ELEC
ARCHITECTURAL ENGINEERING / PLUMBING
SCALES ASSOCIATES / FIRE PROTECTION
COMMUNICATIONS DESIGN GROUP / LOW VOLTAGE

DRAWING TITLE: BLDG 8 DIXIE WALL SECTIONS

APPROVED: PROJECT DIRECTOR

PROJECT TITLE: SLVHCS REPLACEMENT MEDICAL CENTER PROJECT

LOCATION: NEW ORLEANS, LOUISIANA

DATE: July 16, 2012 | CHECKED: CD | DRAWN: DD

PROJECT NUMBER: 629-HS2-401 | BUILDING NUMBER: 8

DOCUMENT SET PACKAGE: WP_9B

DRAWING NUMBER: 8AS361

OFFICE OF CONSTRUCTION AND FACILITIES MANAGEMENT

Department of Veterans Affairs

VA FORM 08-6231