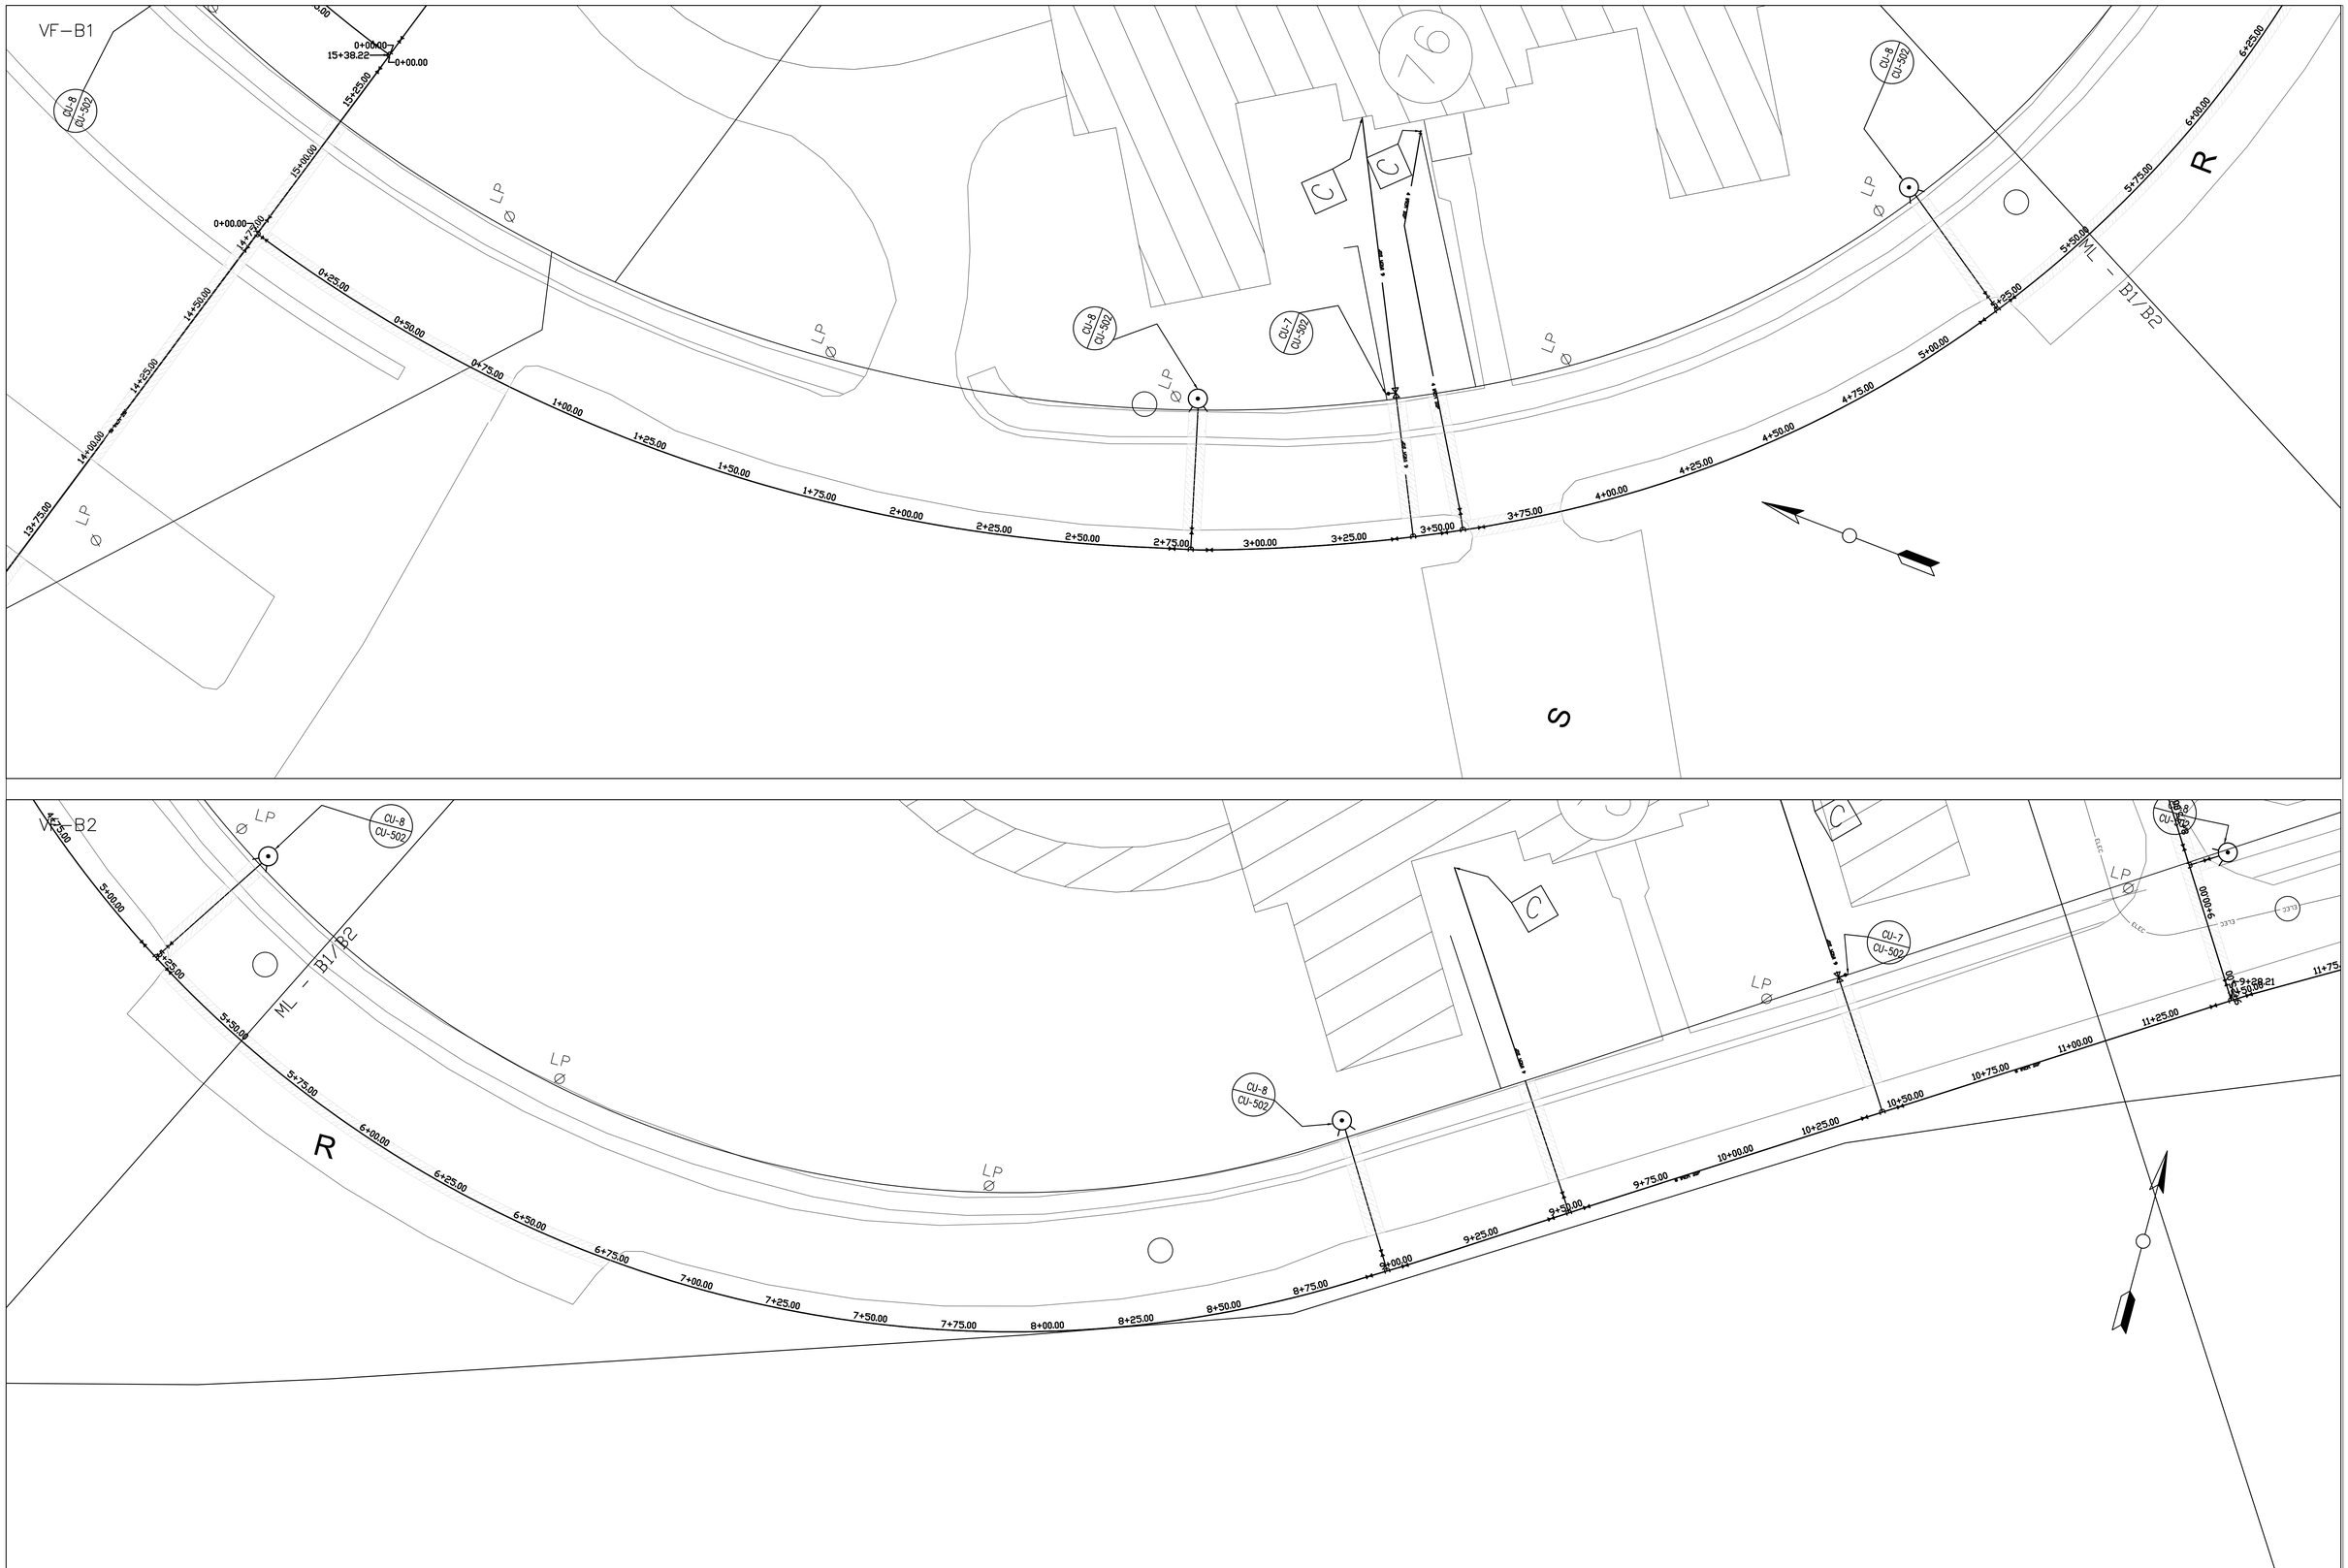

Revisions / Date	Approved: Safety Manager		Drawing Title CU-104 PIPELINE ALIGNMENT B Sta 0+00 to Sta 11+50	Project Title UPGRADE WATER DISTRIBUTION	Date 05-25-12
	Approved: GEMS Coordinator				Project No. 658-12-104
	Approved: Infection Control Officer	Approved: Chief of Staff	Approved: Chief of Facility Management Svc.	Building Number / Checked / Drawn EBC	DRAWING NO. 2559
	Approved: Energy Engineer	Approved: Associate Director	Approved: Medical Center Director	Location VAMC SALEM, VA.	Sheet 7 Of 25

Veterans Affairs