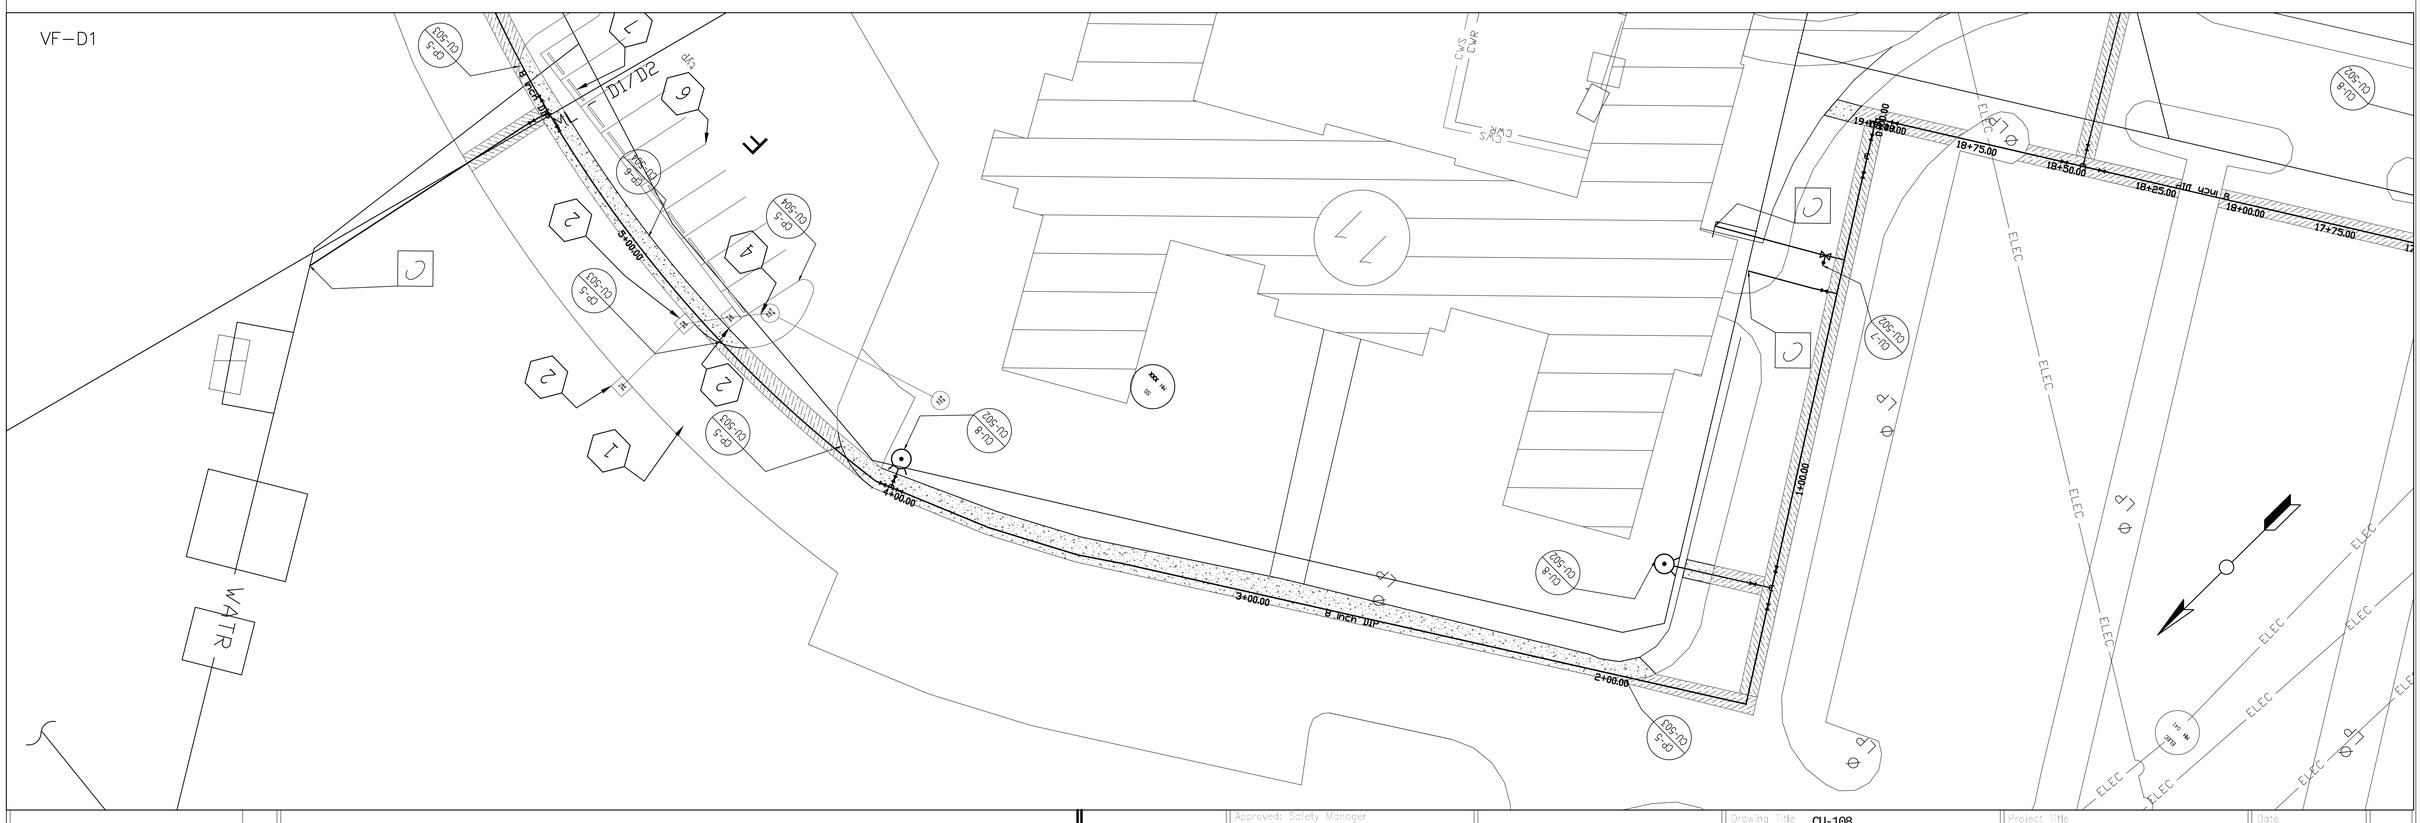

Revisions / Date	Approved: Safety Manager	Drawing Title CU-108 PIPELINE ALIGNMENT D Sta 0+00 to Sta 11+25	Project Title UPGRADE WATER DISTRIBUTION	Date 05-25-12	Veterans Affairs
	Approved: GEMS COORDINATOR			Project No. 658-12-104	
	Approved: Infection Control Officer / Approved: Chief of Staff	Approved: Chief of Facility Management Svc.	Building Number / Checked / Drawn EBC	DRAWING NO. 2559	
	Approved: ENERGY ENGINEER / Approved: Associate Director	Approved: Medical Center Director	Location VAMC SALEM, VA.	Sheet 11 Of 25	