Sheet Keynotes

1. Remove tree. In addition to replacement trees called for in General Civil Note 11, provide two trees (dogwood, redbud, or similar species, as approved by COR) of DBH 3 inches in a location as designated by COR.

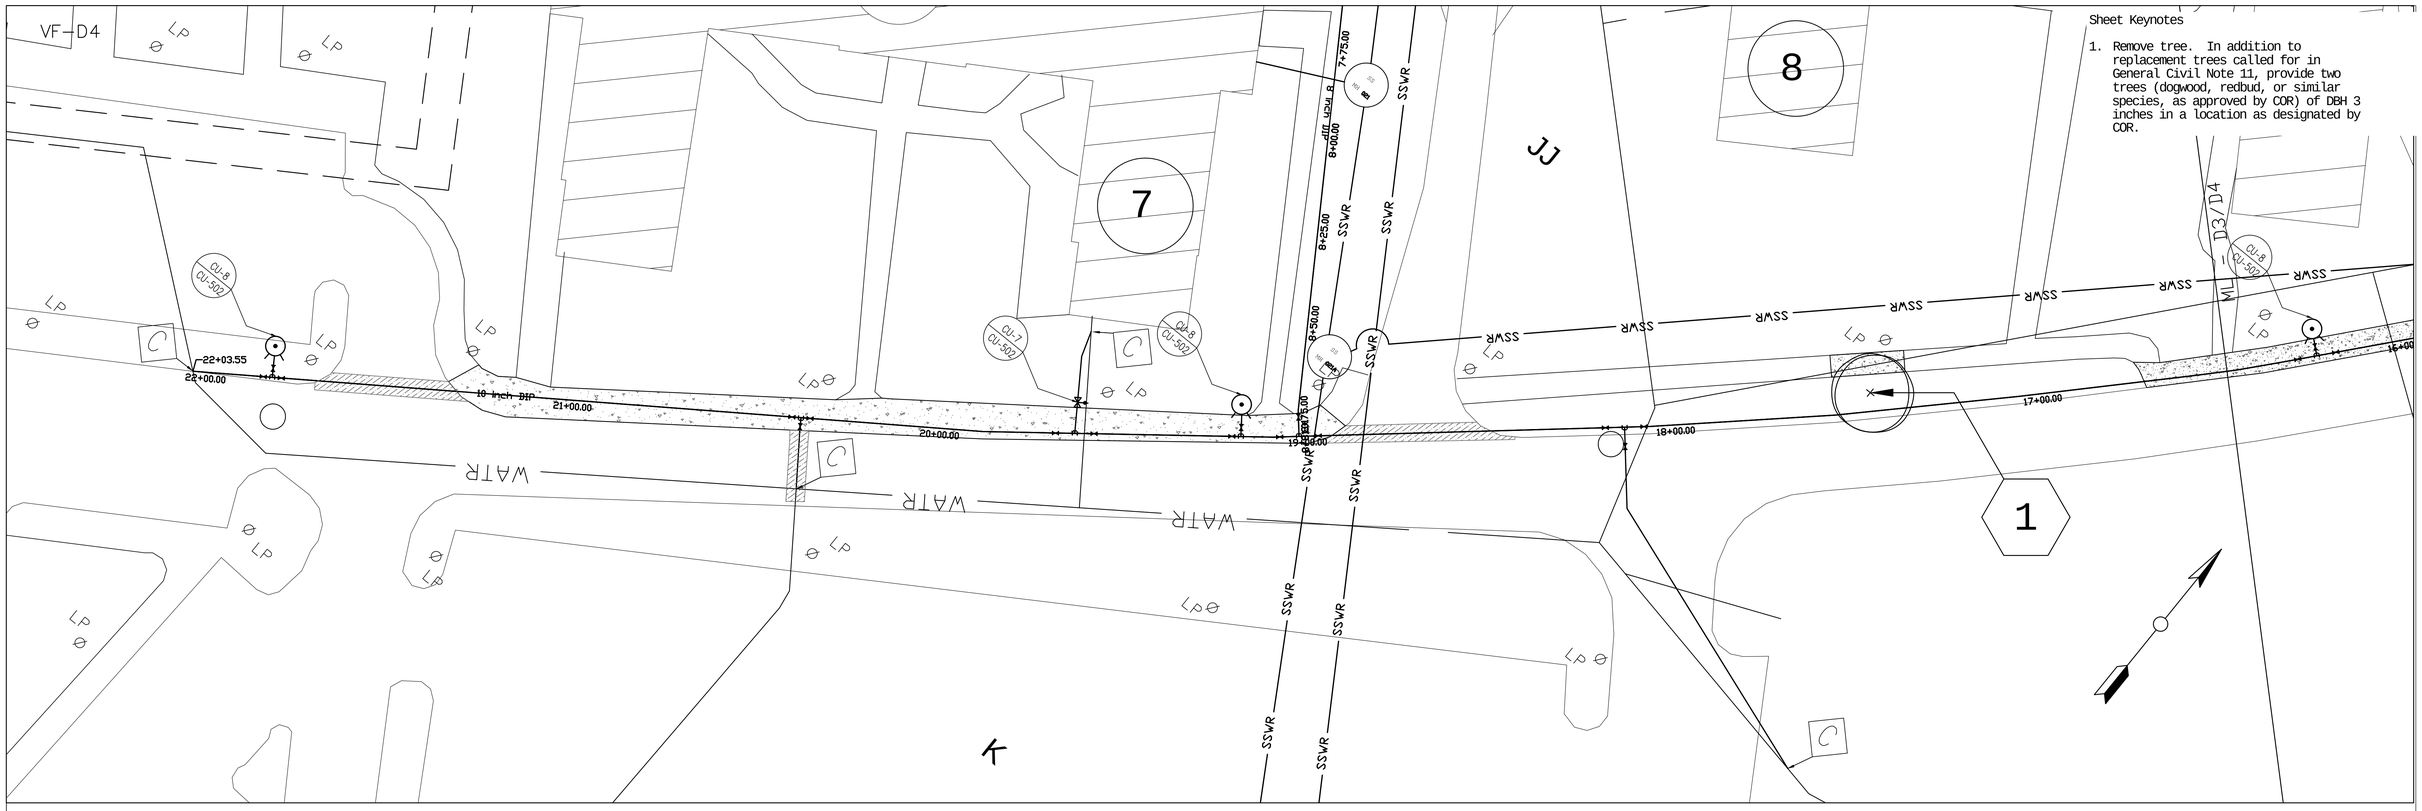

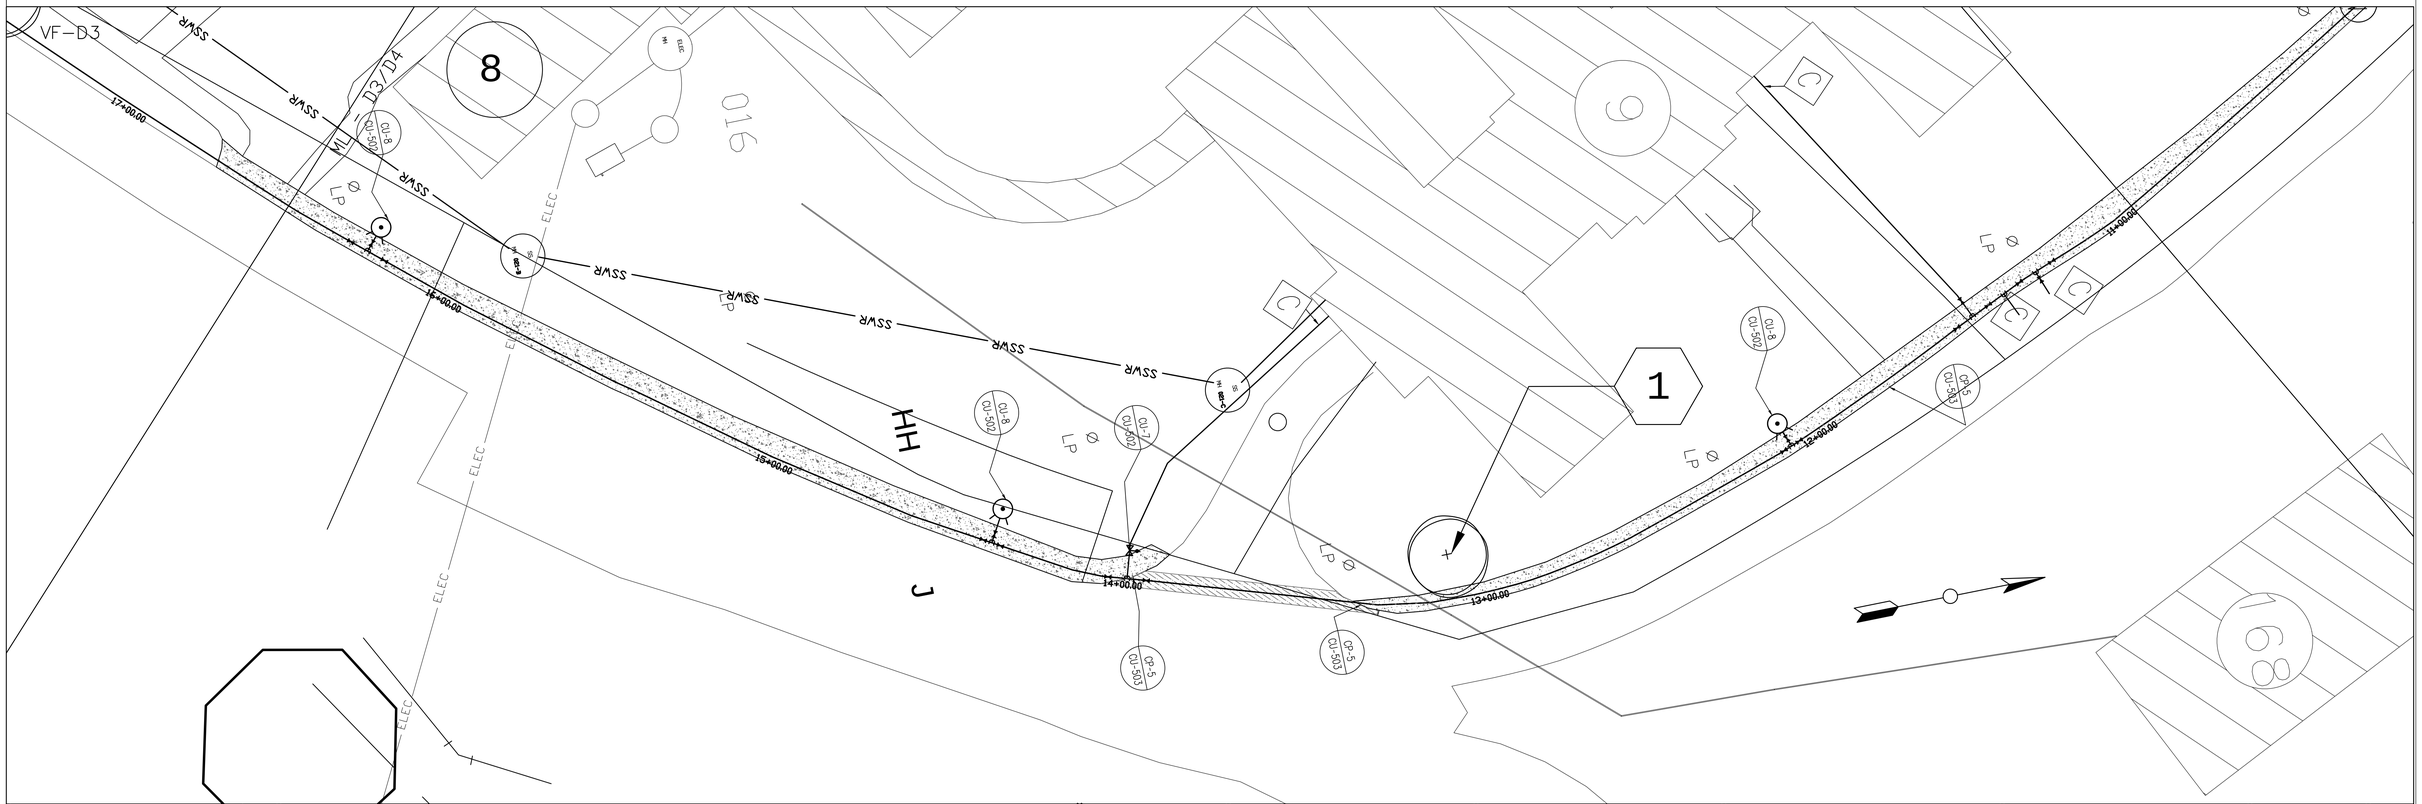

Approved: Safety Manager		Drawing Title CU-109 PIPELINE ALIGNMENT D Sta 10+25 to Sta 22+04.54	Project Title UPGRADE WATER DISTRIBUTION	Date 05-25-12	Veterans Affairs
Approved: GEMS COORDINATOR				Project No. 658-12-104	
Approved: Infection Control Officer	Approved: Chief of Staff	Approved: Chief of Facility Management Svc.	Building Number / Checked / Drawn EBC	DRAWING NO. 2559	
Approved: ENERGY ENGINEER	Approved: Associate Director	Approved: Medical Center Director	Location VAMC SALEM, VA.	Sheet 12 Of 25	

Revisions | Date