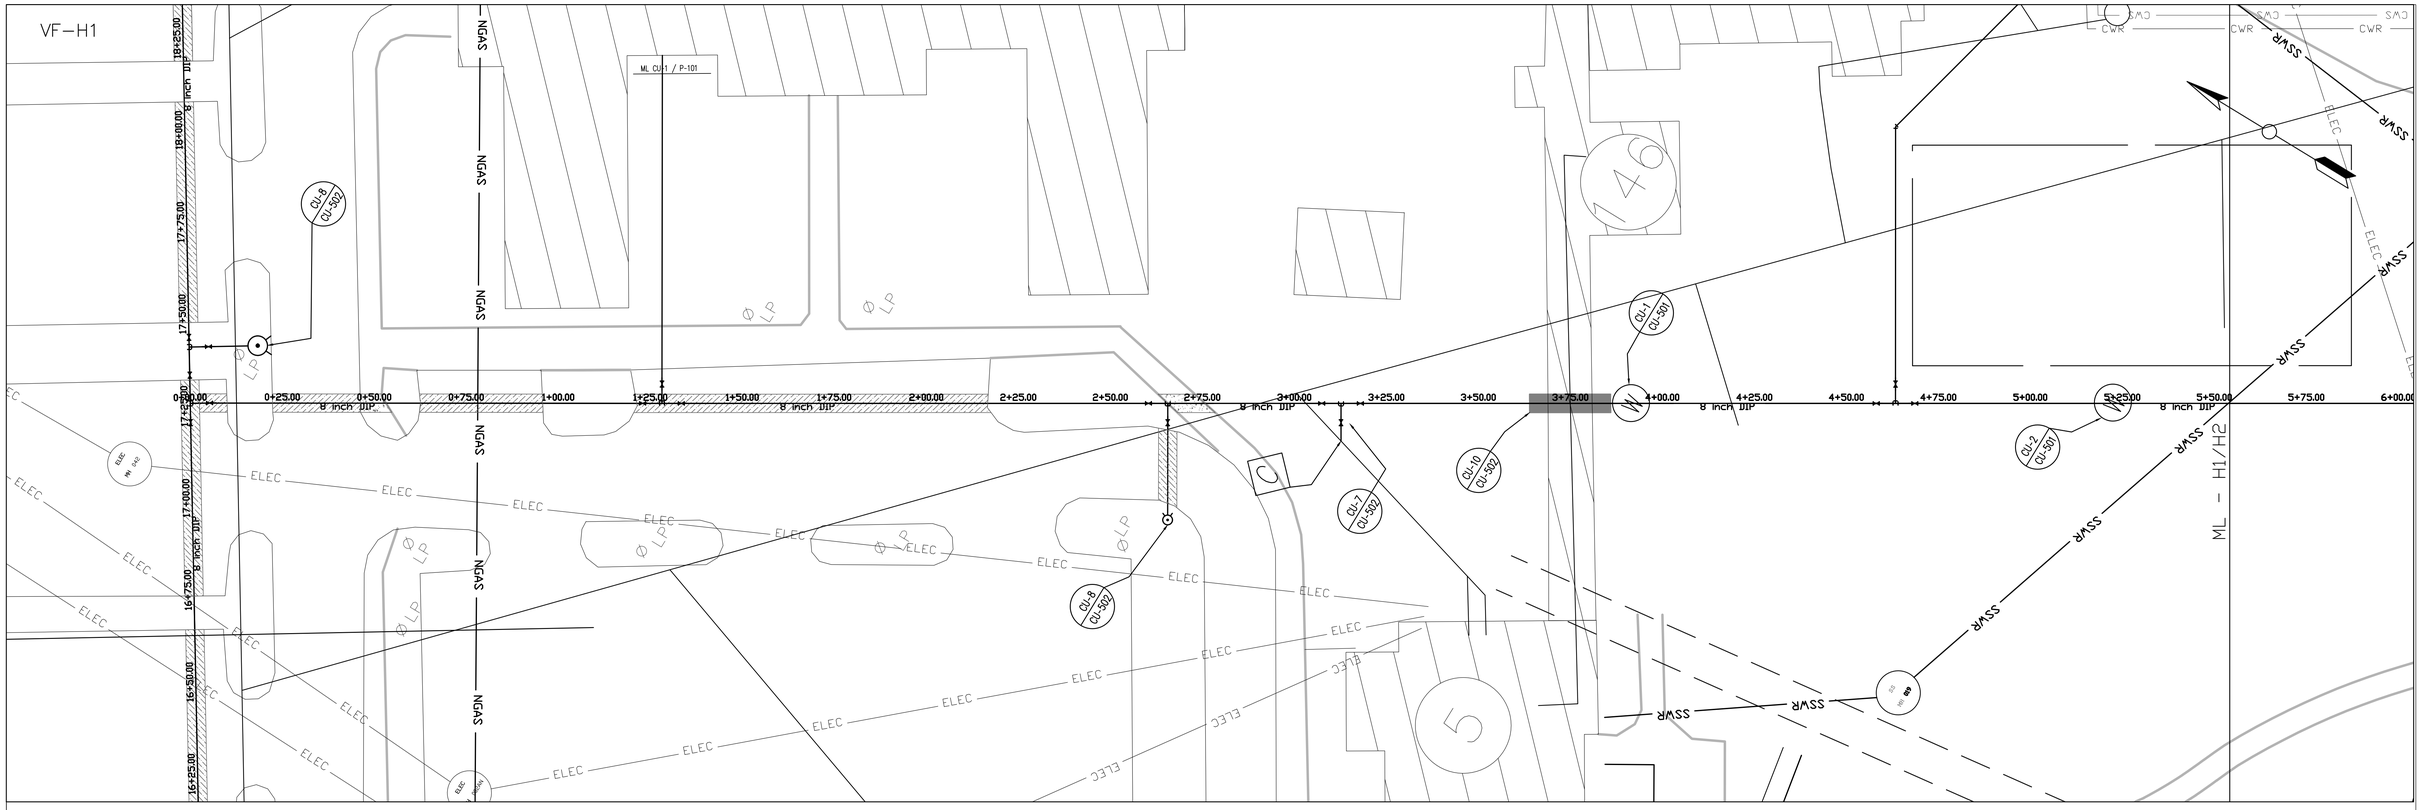

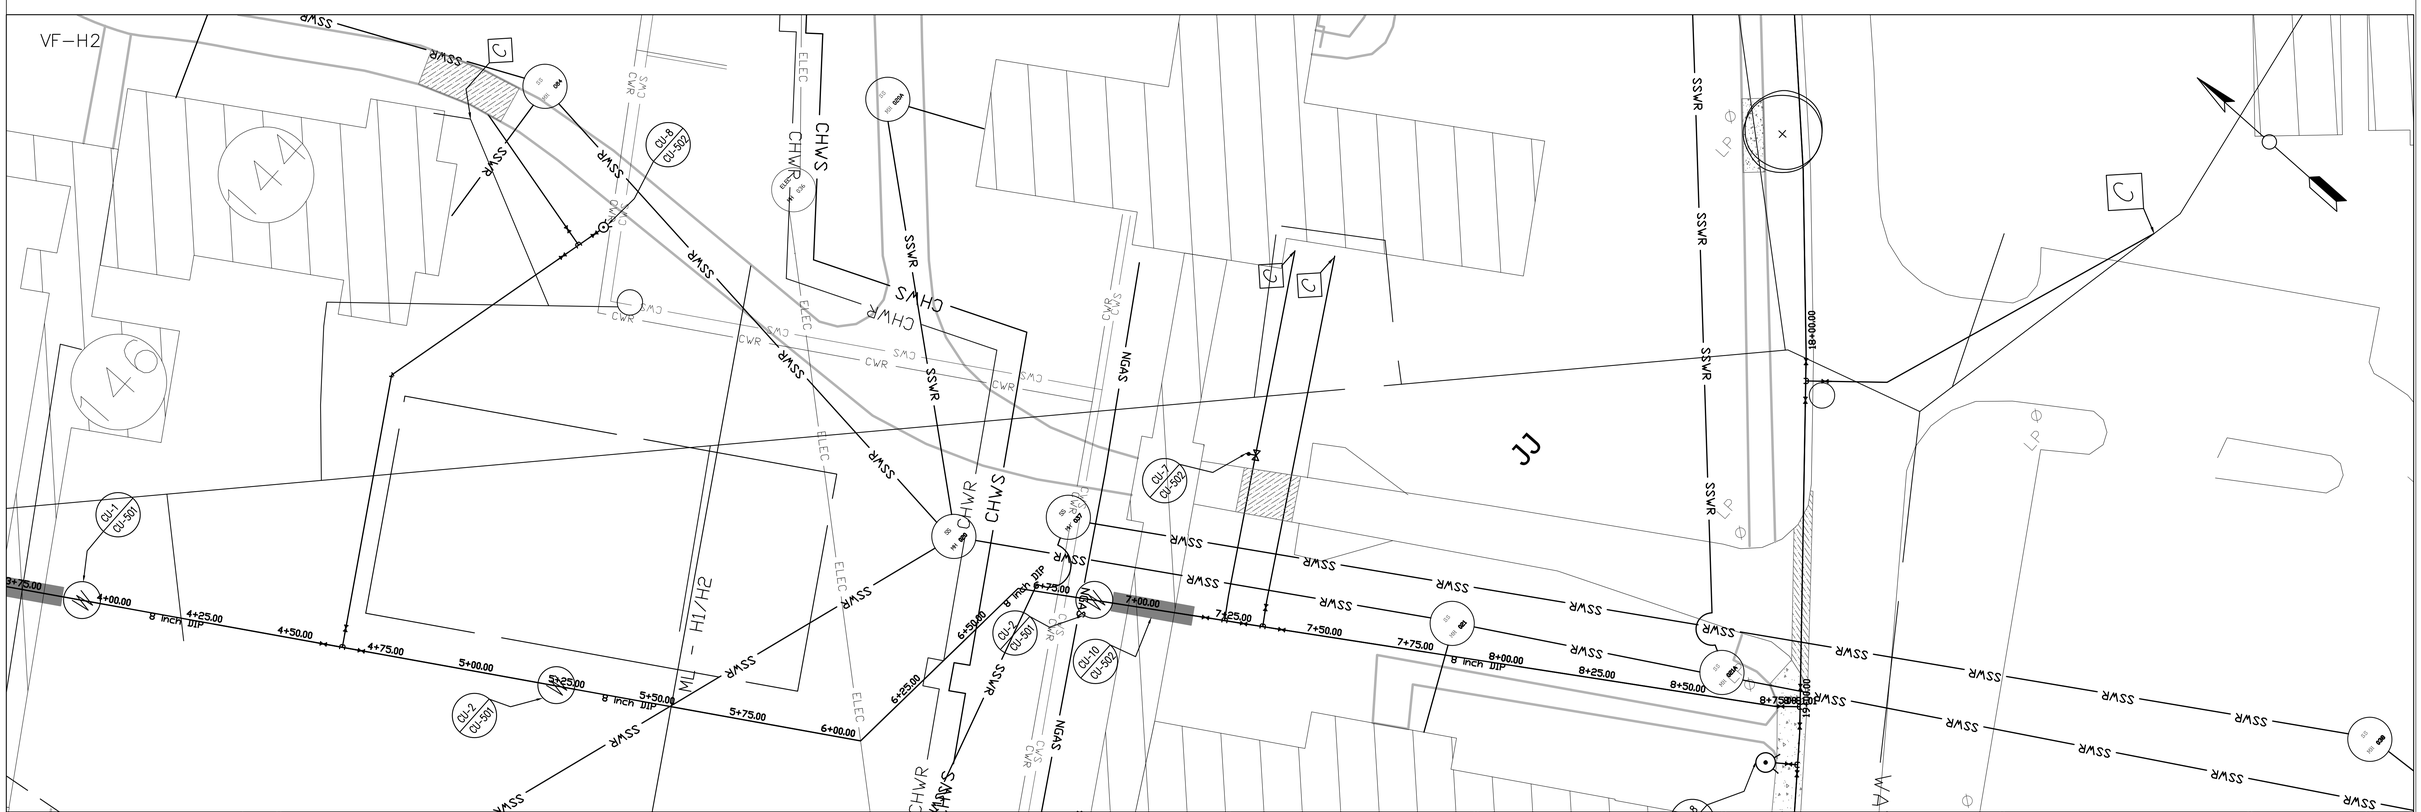

Revisions / Date	Approved: Safety Manager	Drawing Title CU-114 PIPELINE ALIGNMENT H Sta 0+00 to Sta 8+81.01	Project Title UPGRADE WATER DISTRIBUTION	Date 05-25-12	Veterans Affairs	
	Approved: GEMS COORDINATOR			Project No. 658-12-104		
	Approved: Infection Control Officer / Approved: Chief of Staff	Approved: Chief of Facility Management Svc.	Building Number / Checked / Drawn EBC	DRAWING NO. 2559		
	Approved: ENERGY ENGINEER / Approved: Associate Director	Approved: Medical Center Director	Location VAMC SALEM, VA.	Sheet 17 Of 25		