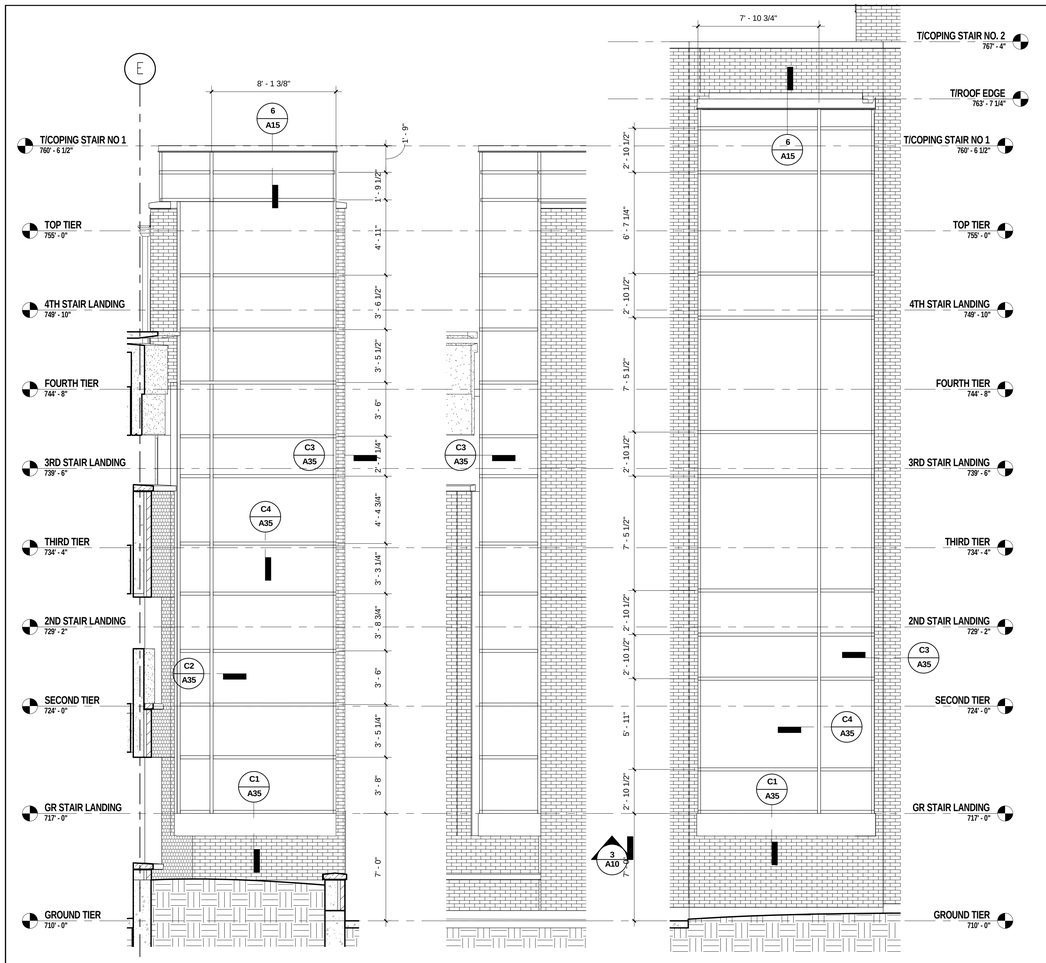

1 ENLARGED ELEVATION STAIR NO. 1 - SOUTH
1/4" = 1'-0" A6

8 ENLARGED ELEVATION STAIR NO. 1 EAST
1/4" = 1'-0" A6

3 ENLARGED ELEVATION STAIR NO. 2 - SOUTH
1/4" = 1'-0" A7

J1 JAMB @ CMU
3" = 1'-0"

J2 JAMB @ CONCRETE
3" = 1'-0"

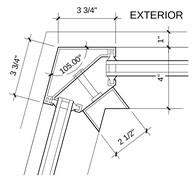

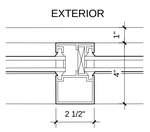

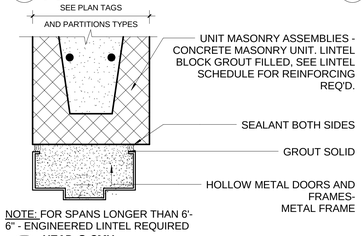

NOTE: FOR SPANS LONGER THAN 6'-
6" - ENGINEERED LINTEL REQUIRED

H1 HEAD @ CMU
3" = 1'-0" A32

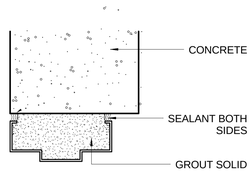

H2 HEAD@CONCRETE
3" = 1'-0"

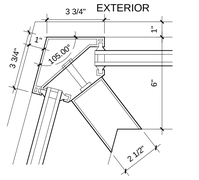

A10 SF MULLION CORNER 2nd THRU 5th TIER
3" = 1'-0" A23

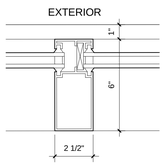

A8 SF MULLION 2nd THRU 5th TIER
3" = 1'-0" A24

A9 SF MULLION CORNER - GROUND TIER
3" = 1'-0" A23

A7 SF MULLION - GROUND TIER
3" = 1'-0" A24

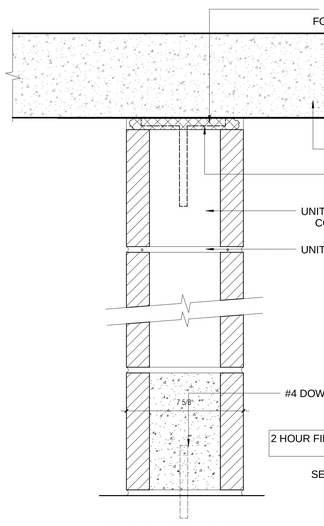

16 PARTITION TYPE 16X
3" = 1'-0"

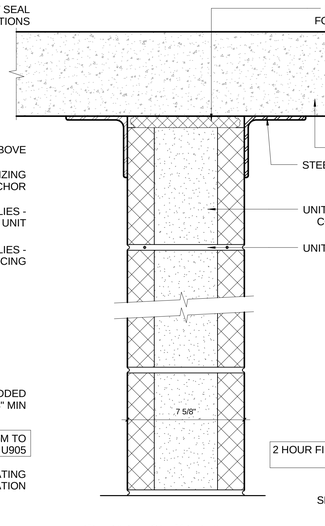

15 PARTITION TYPE 15X
3" = 1'-0"

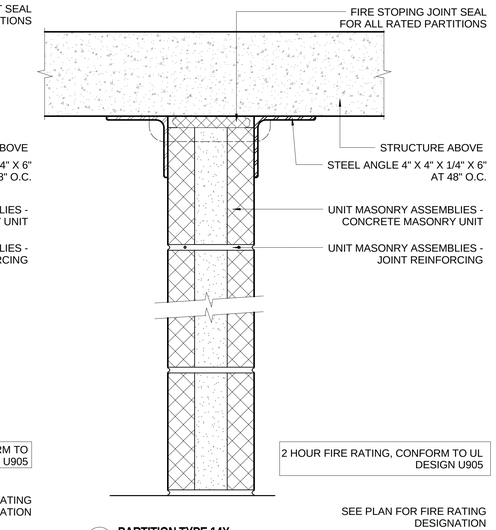

14 PARTITION TYPE 14X
3" = 1'-0"

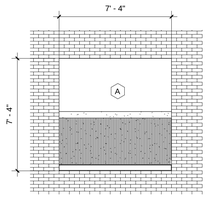

A MASONRY OPENING A
1/4" = 1'-0" A6

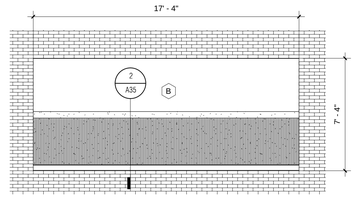

B MASONRY OPENING B
1/4" = 1'-0" A6

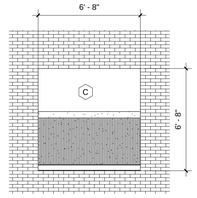

C MASONRY OPENING C
1/4" = 1'-0" A7

1/2" X 1/2" RIB FORMLINER - BACK OF FORMLINER IS 3/4" FROM FACE OF SPANDREL

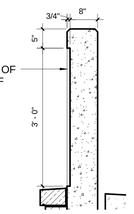

2 SECTION DETAIL @ FORMLINER (TYPICAL)
3/4" = 1'-0" A35

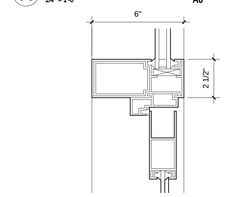

A11 SF HEAD @ DOOR GROUND TIER
3" = 1'-0" A26

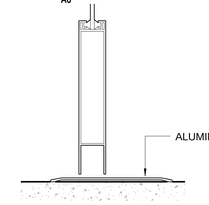

S1 SF THRESHOLD TYPICAL ALL FLOORS
3" = 1'-0" A26

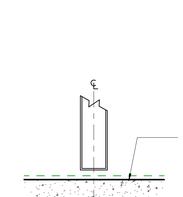

S2 DOOR SILL
3" = 1'-0"

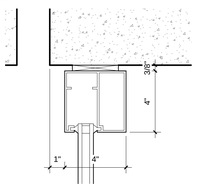

A6 SF HEAD 2nd THRU 4th TIER
3" = 1'-0" A24

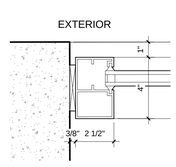

A4 SF - JAMB 2nd THRU 4th TIER
3" = 1'-0" A24

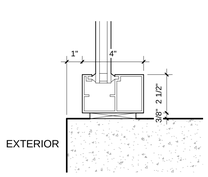

A2 SF - SILL 2nd THRU 5th TIER
3" = 1'-0" A24

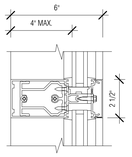

C4 CW MULLION - SECTION DETAIL
3" = 1'-0" A13

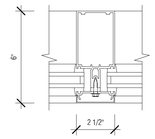

C2 CW - MULLION - PLAN DETAIL
3" = 1'-0" A13

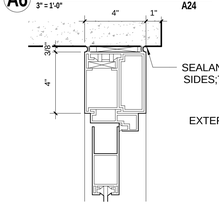

A5 SF - DOOR HEAD 2nd THRU 5th TIER
3" = 1'-0" A26

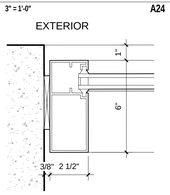

A3 SF - JAMB GROUND TIER
3" = 1'-0" A24

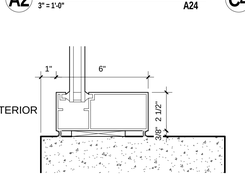

A1 SF - SILL/HEAD GROUND TIER
3" = 1'-0" A24

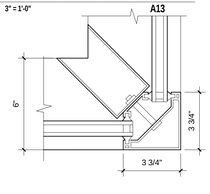

C3 CW - MULLION CORNER - PLAN DETAIL
3" = 1'-0" A13

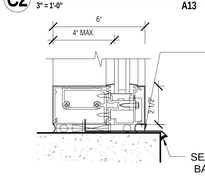

C1 CW - MULLION SILL - SECTION DETAIL
3" = 1'-0" A23

FINAL CONSTRUCTION DOCUMENTS	06/10/11
100% REVIEW SUBMISSION (NOT FOR CONSTRUCTION)	04/11/11
75% REVIEW SUBMISSION (NOT FOR CONSTRUCTION)	02/03/11
75% REVIEW SUBMISSION (NOT FOR CONSTRUCTION) - COST ESTIMATE	01/19/11
35% REVIEW SUBMISSION (NOT FOR CONSTRUCTION)	11/22/10
Revisions:	Date

CONSULTANTS/ENGINEERS:

KJWW ENGINEERING CONSULTANTS
Mechanical/Electrical/Plumbing Engineer
623 26TH AVENUE
ROCK ISLAND, ILLINOIS 61201
309.788.0573 Telephone
309.786-5967 Fax

TERRACON
Geotechnical Engineer
2640 12TH STREET SW
CEDAR RAPIDS, IOWA 52404
319.366.8321 Telephone
319.366.0032 Fax

GRAEF
Civil Engineer/Landscape Architect
332 SOUTH MICHIGAN, SUITE 1400
CHICAGO, ILLINOIS 60604-4367
312.582.2020 Telephone
312.939.7014 Fax

WALKER PARKING CONSULTANTS
Structural Engineer
505 DAVIS ROAD
ELGIN, ILLINOIS 60123
847.697.2640 Telephone
847.697.7439 Fax

FAITHFUL+GOULD
Cost Management
222 SOUTH RIVERSIDE PLAZA, SUITE 2240
CHICAGO, ILLINOIS 60606
312.612.6319 Telephone
312.655.9037 Fax

ARCHITECT:

Loebl Schlossman & Hackl
Architecture • Planning • Interiors

233 North Michigan Avenue
Suite 3000
Chicago, Illinois 60601

312.565.1800 Telephone
312.565.5912 Facsimile
www.lshdesign.com

Copyright © 2010 Loebl Schlossman & Hackl Inc.

Drawing Title: PARTITION TYPES & DOOR AND WINDOW DETAILS

Project Title: 400 CAR PARKING GARAGE

Project Number: 636-402
Building Number: 43
Drawing Number: A35
Dwg 68 of 152

Approved: Project Director
Iowa City VA Healthcare System
Department of Veterans Affairs Medical Center

Location: IOWA CITY, IA
Date: 06/10/2011
Checked: PS/JP
Drawn: DM

Office of Construction and Facilities Management
Department of Veterans Affairs

VA FORM 08-6231