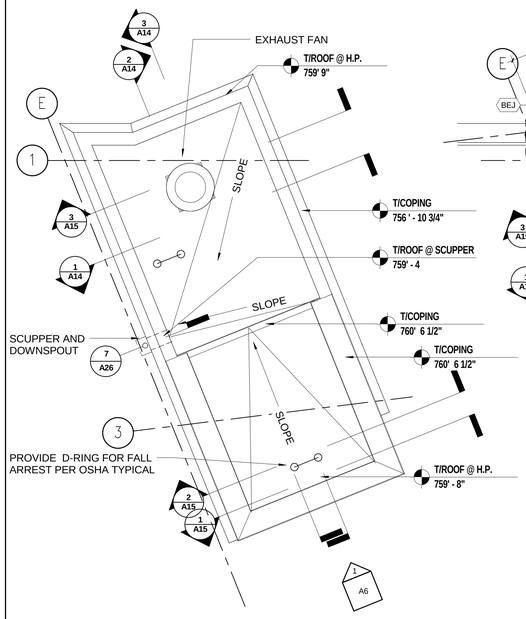

5 NE STAIR ROOF PLAN — 1/4" = 1'-0" — A5

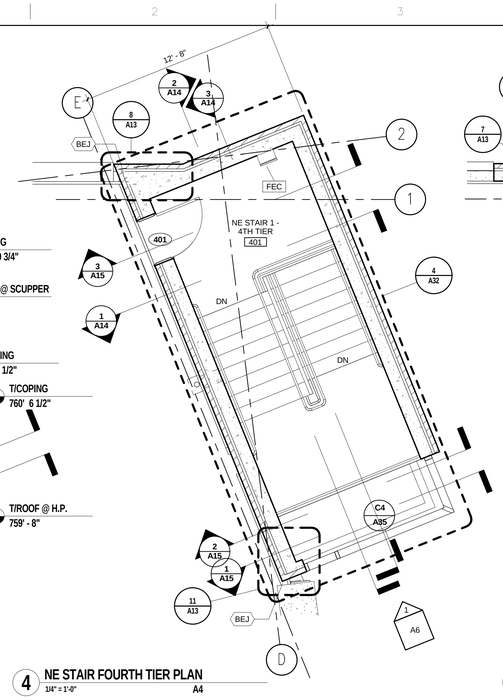

4 NE STAIR FOURTH TIER PLAN — 1/4" = 1'-0" — A4

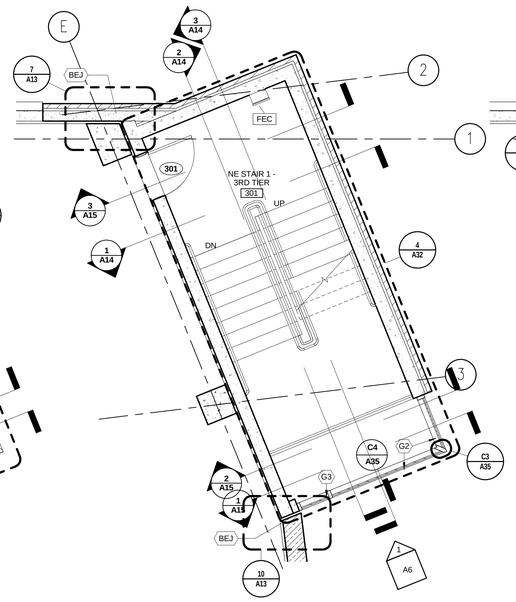

3 NE STAIR THIRD TIER PLAN — 1/4" = 1'-0" — A3

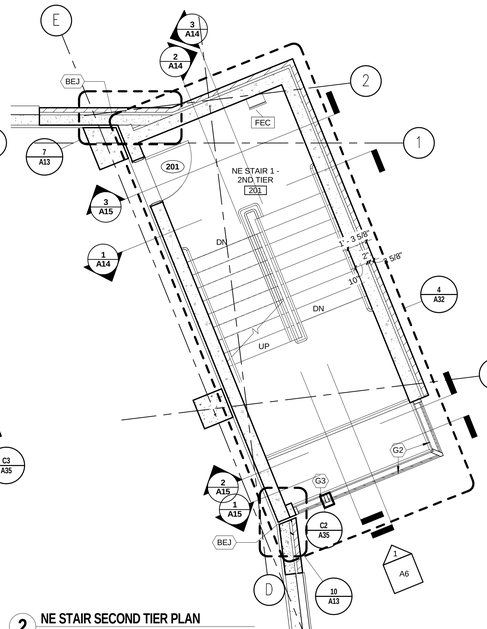

2 NE STAIR SECOND TIER PLAN — 1/4" = 1'-0" — A2

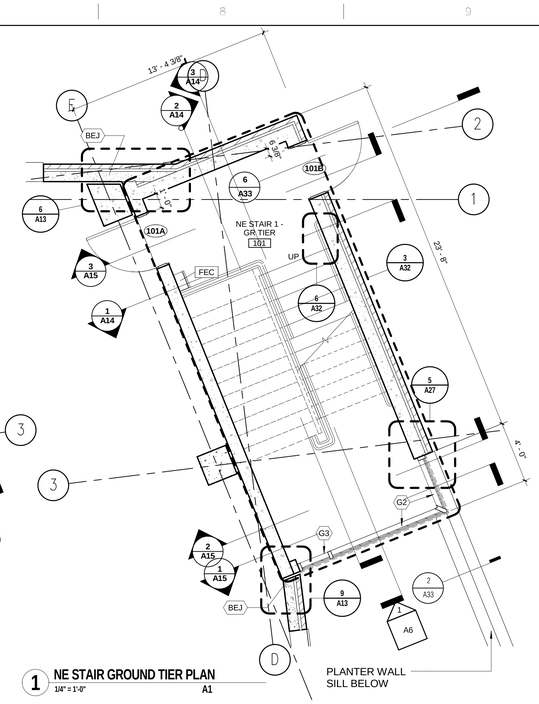

1 NE STAIR GROUND TIER PLAN — 1/4" = 1'-0" — A1

8 PLAN DETAIL @ NE STAIR BEJ 4TH TIER - NORTH — 1 1/2" = 1'-0" — A13

7 PLAN DETAIL @ NE STAIR BEJ 2ND & 3RD TIER - NORTH — 1 1/2" = 1'-0" — A13

6 PLAN DETAIL @ NE STAIR BEJ GR. TIER - NORTH — 1 1/2" = 1'-0" — A13

11 PLAN DETAIL @ NE STAIR BEJ 4TH TIER - SOUTH — 1 1/2" = 1'-0" — A13

10 PLAN DETAIL @ NE STAIR BEJ 2ND & 3RD TIER - SOUTH — 1 1/2" = 1'-0" — A13

9 PLAN DETAIL @ NE STAIR BEJ GR. TIER - SOUTH — 1 1/2" = 1'-0" — A13

FINAL CONSTRUCTION DOCUMENTS	06/10/11
100% REVIEW SUBMISSION (NOT FOR CONSTRUCTION)	04/11/11
75% REVIEW SUBMISSION (NOT FOR CONSTRUCTION)	02/03/11
75% REVIEW SUBMISSION (NOT FOR CONSTRUCTION) - COST ESTIMATE	01/19/11
35% REVIEW SUBMISSION (NOT FOR CONSTRUCTION)	11/22/10
Revisions:	Date

CONSULTANTS/ENGINEERS:

KJWW ENGINEERING CONSULTANTS
Mechanical/Electrical/Plumbing Engineer
623 26TH AVENUE
ROCK ISLAND, ILLINOIS 61201
309.788.0573 Telephone
309.786-5967 Fax

TERRACON
Geotechnical Engineer
2640 12TH STREET SW
CEDAR RAPIDS, IOWA 52404
319.366.8321 Telephone
319.366.0032 Fax

GRAEF
Civil Engineer/Landscape Architect
332 SOUTH MICHIGAN, SUITE 1400
CHICAGO, ILLINOIS 60604-4367
312.582.2020 Telephone
312.939.7014 Fax

WALKER PARKING CONSULTANTS
Structural Engineer
505 DAVIS ROAD
ELGIN, ILLINOIS 60123
847.697.2640 Telephone
847.697.7439 Fax

FAITHFUL+GOULD
Cost Management
222 SOUTH RIVERSIDE PLAZA, SUITE 2240
CHICAGO, ILLINOIS 60606
312.612.6319 Telephone
312.655.9037 Fax

ARCHITECT:

Loebl Schlossman & Hackl
Architecture • Planning • Interiors
233 North Michigan Avenue
Suite 3000
Chicago, Illinois 60601
312.565.1800 Telephone
312.565.5912 Facsimile
www.lshdesign.com

Copyright © 2010 Loebl Schlossman & Hackl Inc.

Drawing Title: NE STAIR 1 - ENLARGED PLANS & DETAILS

Project Title: 400 CAR PARKING GARAGE

Project Number: 636-402

Building Number: 43

Approved: Project Director

Iowa City VA Healthcare System
Department of Veterans Affairs Medical Center

Location: IOWA CITY, IA

Date: 06/10/2011 | Checked: PS/JP | Drawn: DM

Drawing Number: A13

Dwg. 46 of 152

Office of Construction and Facilities Management

Department of Veterans Affairs

VA FORM 08-6231