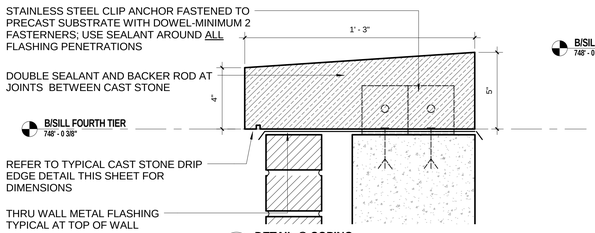

12 DETAIL @ COPING
3" = 1'-0" A11

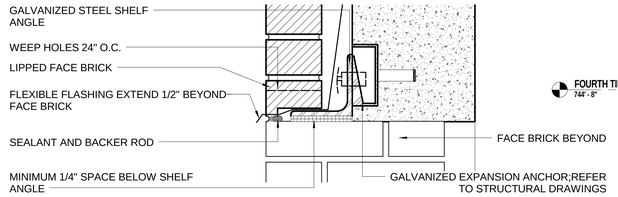

11 DETAIL @ LIPPED BRICK SHELF ANGLE AT OPENING (TYPICAL)
3" = 1'-0" A6

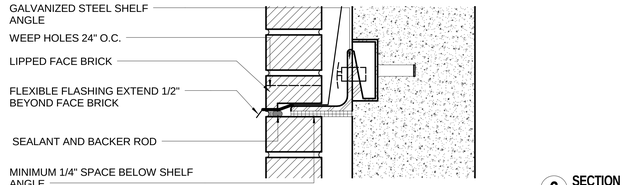

10 DETAIL @ LIPPED BRICK SHELF ANGLE (TYPICAL)
3" = 1'-0" A6

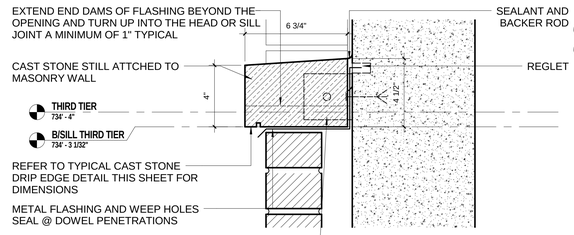

9 DETAIL @ STONE SILL - PARTIAL
3" = 1'-0" A11

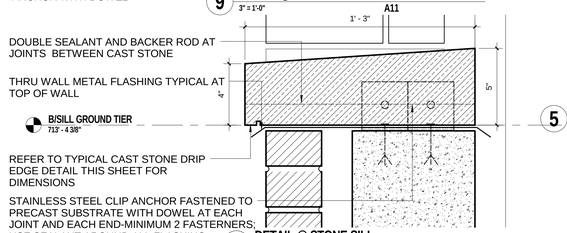

8 DETAIL @ STONE SILL
3" = 1'-0" A11

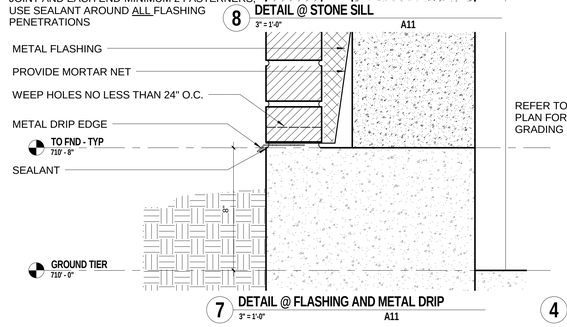

7 DETAIL @ FLASHING AND METAL DRIP
3" = 1'-0" A11

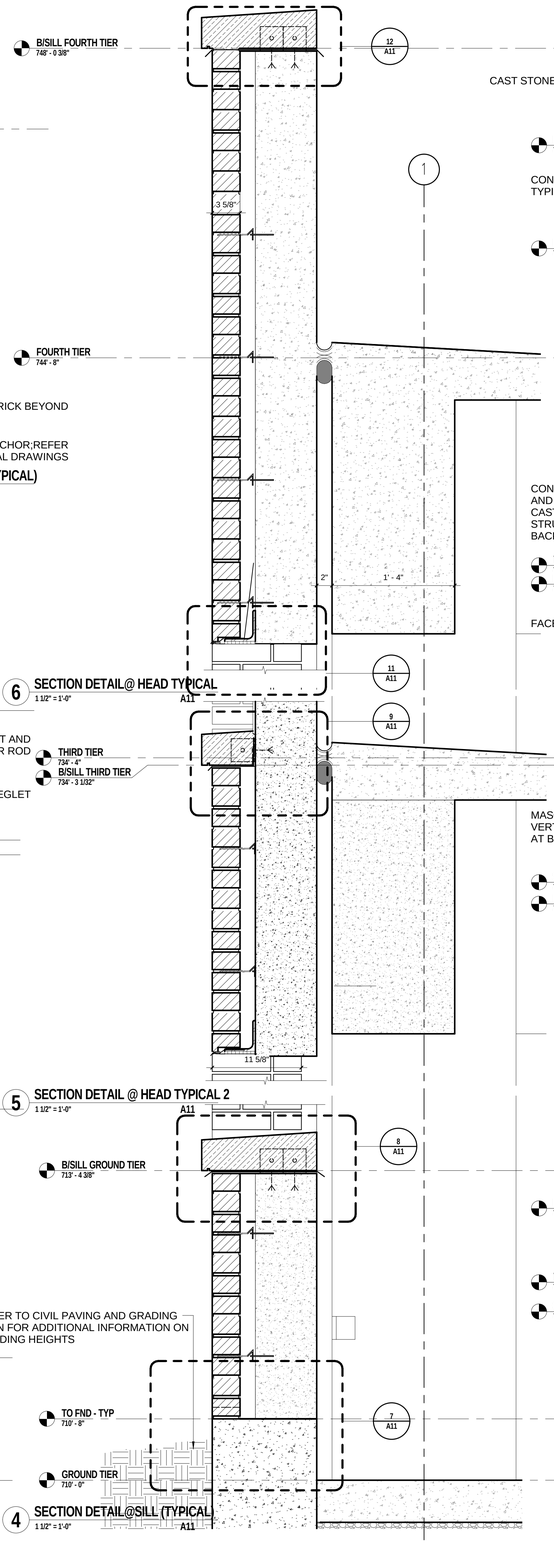

6 SECTION DETAIL@ HEAD TYPICAL
1 1/2" = 1'-0" A11

5 SECTION DETAIL @ HEAD TYPICAL 2
1 1/2" = 1'-0" A11

4 SECTION DETAIL@SILL (TYPICAL)
1 1/2" = 1'-0" A11

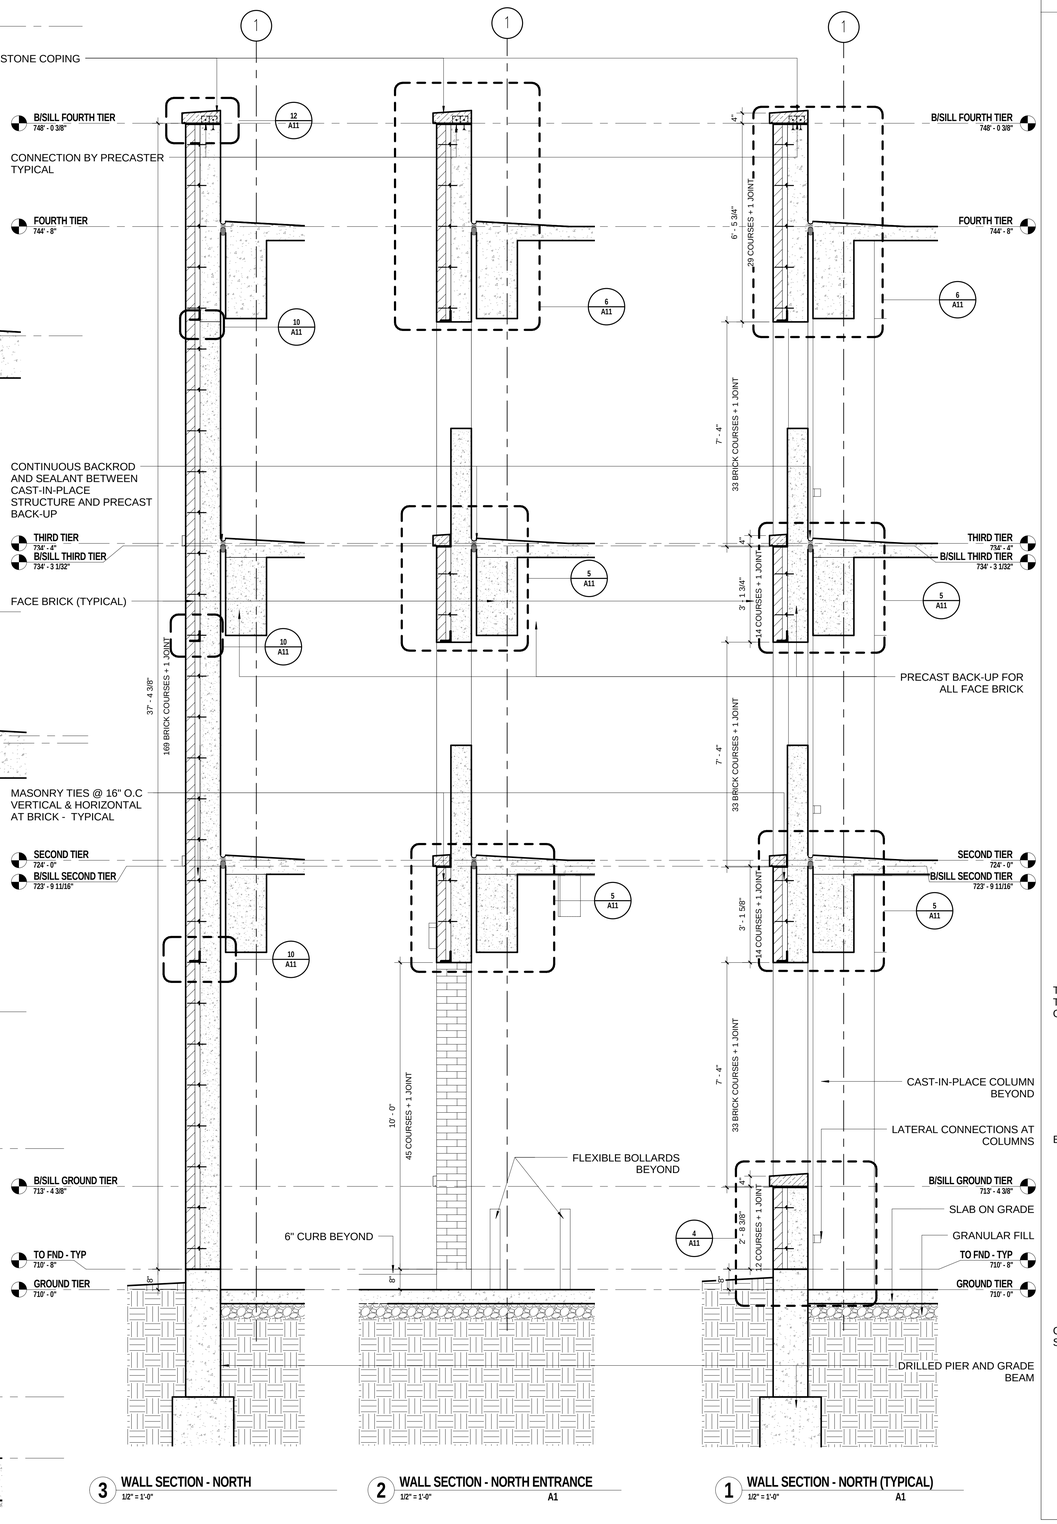

3 WALL SECTION - NORTH
1/2" = 1'-0"

2 WALL SECTION - NORTH ENTRANCE
1/2" = 1'-0" A1

1 WALL SECTION - NORTH (TYPICAL)
1/2" = 1'-0" A1

CONSTRUCTION DETAIL NOTES

REFER TO STRUCTURAL DRAWINGS FOR PIER AND FOUNDATION INFORMATION

REFER TO STRUCTURAL DRAWINGS FOR COLUMN GRID DIMENSIONS

REFER TO STRUCTURAL DETAILS FOR ALL CONNECTIONS AND DETAILS OF PRECAST BACK TO CAST-IN-PLACE SLAB, BEAM AND COLUMNS

REFER TO ARCHITECTURAL ELEVATIONS AND SECTIONS FOR LOCATIONS OF MASONRY OPENINGS WITHIN CONTEXT OF ELEVATION

REFER TO STRUCTURAL DETAILS FOR FACE BRICK CONNECTIONS AND MASONRY TIES AND ALL SHELF ANGLES TIED BACK TO PRECAST

REFER TO STRUCTURAL DRAWINGS AND SPECIFICATIONS CONTINUOUS BACKROD AND SEALANT BETWEEN CAST-IN-PLACE STRUCTURE AND PRECAST BACK-UP

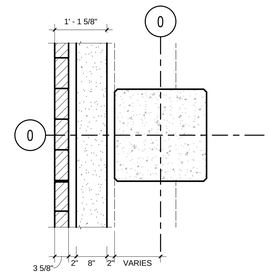

TYPICAL CAST-IN-PLACE TO PRECAST/FACE BRICK PLAN

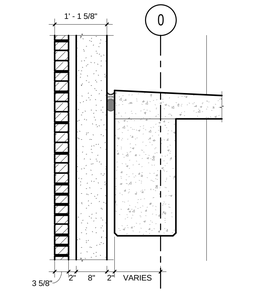

TYPICAL CAST-IN-PLACE TO PRECAST/FACE BRICK SECTION

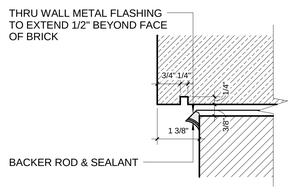

TYPICAL CAST STONE DRIP EDGE

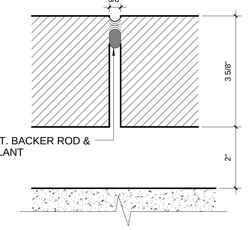

TYPICAL VERTICAL BRICK EXPANSION JOINT

FINAL CONSTRUCTION DOCUMENTS	06/10/11
100% REVIEW SUBMISSION (NOT FOR CONSTRUCTION)	04/11/11
75% REVIEW SUBMISSION (NOT FOR CONSTRUCTION)	02/03/11
75% REVIEW SUBMISSION (NOT FOR CONSTRUCTION) - COST ESTIMATE	01/19/11
35% REVIEW SUBMISSION (NOT FOR CONSTRUCTION)	11/22/10
Revisions:	Date

CONSULTANTS/ENGINEERS:

KJWW ENGINEERING CONSULTANTS
Mechanical/Electrical/Plumbing Engineer
623 26TH AVENUE
ROCK ISLAND, ILLINOIS 61201
309.788.0673 Telephone
309.786-5967 Fax

TERRACON
Geotechnical Engineer
2640 12TH STREET SW
CEDAR RAPIDS, IOWA 52404
319.366.8321 Telephone
319.366.0032 Fax

GRAEF
Civil Engineer/Landscape Architect
332 SOUTH MICHIGAN, SUITE 1400
CHICAGO, ILLINOIS 60604-4367
312.582.2020 Telephone
312.939.7014 Fax

WALKER PARKING CONSULTANTS
Structural Engineer
505 DAVIS ROAD
ELGIN, ILLINOIS 60123
847.697.2640 Telephone
847.697.7439 Fax

FAITHFUL+GOULD
Cost Management
222 SOUTH RIVERSIDE PLAZA, SUITE 2240
CHICAGO, ILLINOIS 60606
312.612.6319 Telephone
312.655.9037 Fax

ARCHITECT:

Loebl Schlossman & Hackl
Architecture • Planning • Interiors
233 North Michigan Avenue
Suite 3000
Chicago, Illinois 60601
312.565.1800 Telephone
312.565.5912 Facsimile
www.lshdesign.com

Copyright © 2010 Loebl Schlossman & Hackl Inc.

Drawing Title: WALL SECTIONS & DETAILS - NORTH

Project Title: 400 CAR PARKING GARAGE

Project Number: 636-402

Building Number: 43

Approved: Project Director
Iowa City VA Healthcare System
Department of Veterans Affairs Medical Center

Location: IOWA CITY, IA

Date: 06/10/2011 | Checked: PS/JP | Drawn: DM

Drawing Number: A11

Dwg 44 of 152

Office of Construction and Facilities Management
Department of Veterans Affairs

VA FORM 08-6231