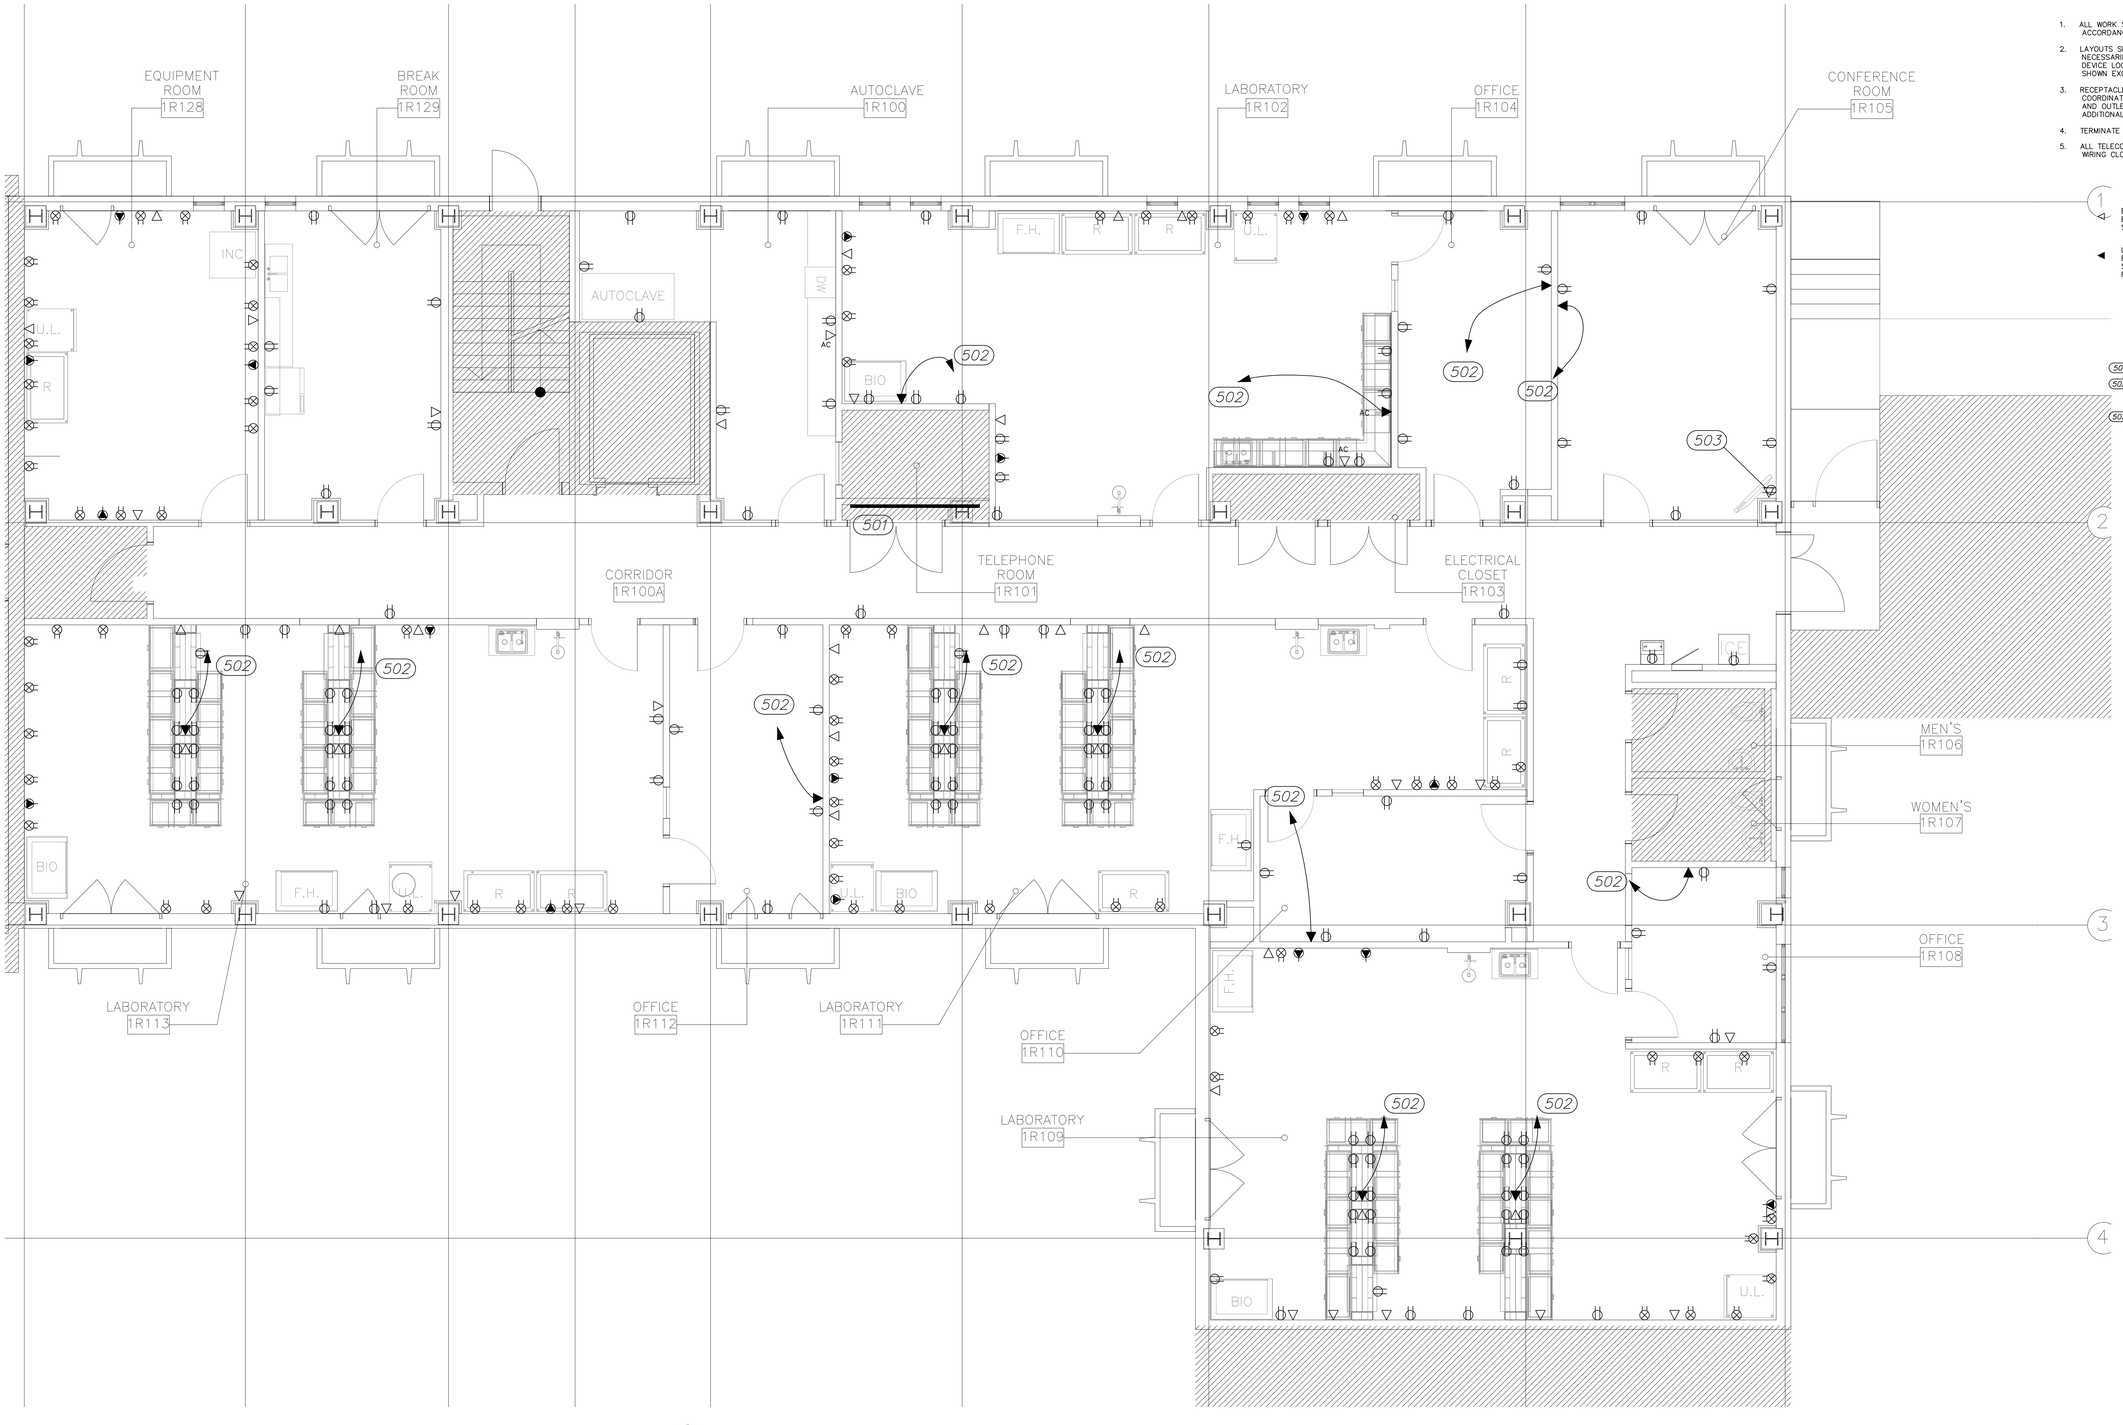

GENERAL NOTES

1. ALL WORK SHOWN ON THIS SHEET SHALL BE PERFORMED IN ACCORDANCE WITH NFPA 70–2002, NATIONAL ELECTRICAL CODE.
2. LAYOUTS SHOWN ON THIS SHEET ARE DIAGRAMMATIC AND DO NOT NECESSARILY DEPICT EXACT CONFIGURATIONS. EQUIPMENT AND DEVICE LOCATIONS SHALL BE AS NEAR AS PRACTICABLE TO LOCATIONS SHOWN EXCEPT WHERE SPECIFIED, NOTED, OR INDICATED OTHERWISE.
3. RECEPTACLES AND OUTLETS ARE SHOWN IN APPROXIMATE LOCATIONS. COORDINATE FINAL LOCATIONS WITH OWNER. LOCATE RECEPTACLES AND OUTLETS WITHIN TEN FEET OF LOCATIONS SHOWN AT NO ADDITIONAL COST TO OWNER.
4. TERMINATE ALL CONDUITS USING INSULATING BUSHING.
5. ALL TELECOMMUNICATIONS WORK SHALL CONFORM TO THE VAMC–OKC WIRING CLOSET AND CABLE RUN SPECIFICATIONS JANUARY 23, 2008 EDITION.

SYMBOL LEGEND

EMPTY 4–11/16"x4–11/16"x2–1/8" BOX WITH 2–GANG PLASTER RING, BLANK COVER, AND 1–1/4"C UP TO CEILING SPACE. MOUNT BOX AT SAME HEIGHT AS ADJACENT RECEPTACLE.

LOADED 4–11/16"x4–11/16"x2–1/8" BOX WITH 2–GANG PLASTER RING, BLANK COVER, AND 1–1/4"C UP TO CEILING SPACE. MOUNT BOX AT SAME HEIGHT AS ADJACENT RECEPTACLE. LOAD BOX WITH FOUR (4) RJ–45 JACKS AND FOUR (4) CAT 6 CABLES TO TELEPHONE ROOM.

KEYED NOTES THIS SHEET

501 EXISTING TELEPHONE/DATA BACKBOARD.

502 ROUTE FOUR(4) CAT6 CABLES TO TELEPHONE ROOM. SUPPORT CABLES PER VA STANDARDS. TERMINATE AS DIRECTED BY VA REPRESENTATIVE.

503 OUTLET BOX 84" AFF FOR FLATSCREEN DISPLAY.

NORTH

1 / E–501 COMMUNICATIONS PLAN – FIRST FLOOR
SCALE: 1/4"=1'–0"

4' 2' 0 4'
SCALE IN FEET

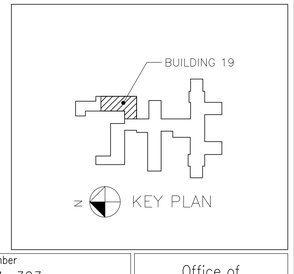

Revisions:	Date

CONTRACTOR: ARCHITECT/ENGINEERS:

CONSTRUCTION CONTRACTOR:
HGL CONSTRUCTION
2000 S. DOUGLAS BOULEVARD
MIDWEST CITY, OKLAHOMA 73130
405–737–7588
CONTACT: EDDIE COX

ARCHITECT:
PDG Architects
333 12th Ave SE
Norman, Oklahoma 73071
OFFICE PHONE: 405–360–1102
OFFICE FAX: 405–360–0055
CONTACT: DONALD FRICK

MECHANICAL ENGINEER:
ZRHD, P.C. Engineers
1318 N. Robinson
Oklahoma City, Oklahoma 73103
405–942–8475
CONTACT: John Parks

ELECTRICAL ENGINEER:
ZRHD, P.C. Engineers
1318 N. Robinson
Oklahoma City, Oklahoma 73103
405–942–8475
CONTACT: Wayne Wright

Drawing Title: COMMUNICATIONS PLAN FIRST FLOOR

Approved: Project Director

Project Title: RENOVATION BUILDING 19 VA MEDICAL CENTER

Location: VAMC, OKLAHOMA CITY, OK

Date: 5/11/2012 | Checked: WHW | Drawn: SWW

Project Number: 635–11–303

Building Number: 19

Drawing Number: E–501

Dwg. 68 of 71

Office of Construction and Facilities Management

Department of Veterans Affairs

VA FORM 08–6231

ZRHD P.C.
CERTIFICATE OF AUTHORIZATION: CA1373
EXPIRATION DATE: 30 JUNE 2013

C:\Documents and Settings\vhaoklhoopek.VHA16\Desktop\Bldg. 19
Eng. E501 Communications
June 07, 2012 – 11:58am