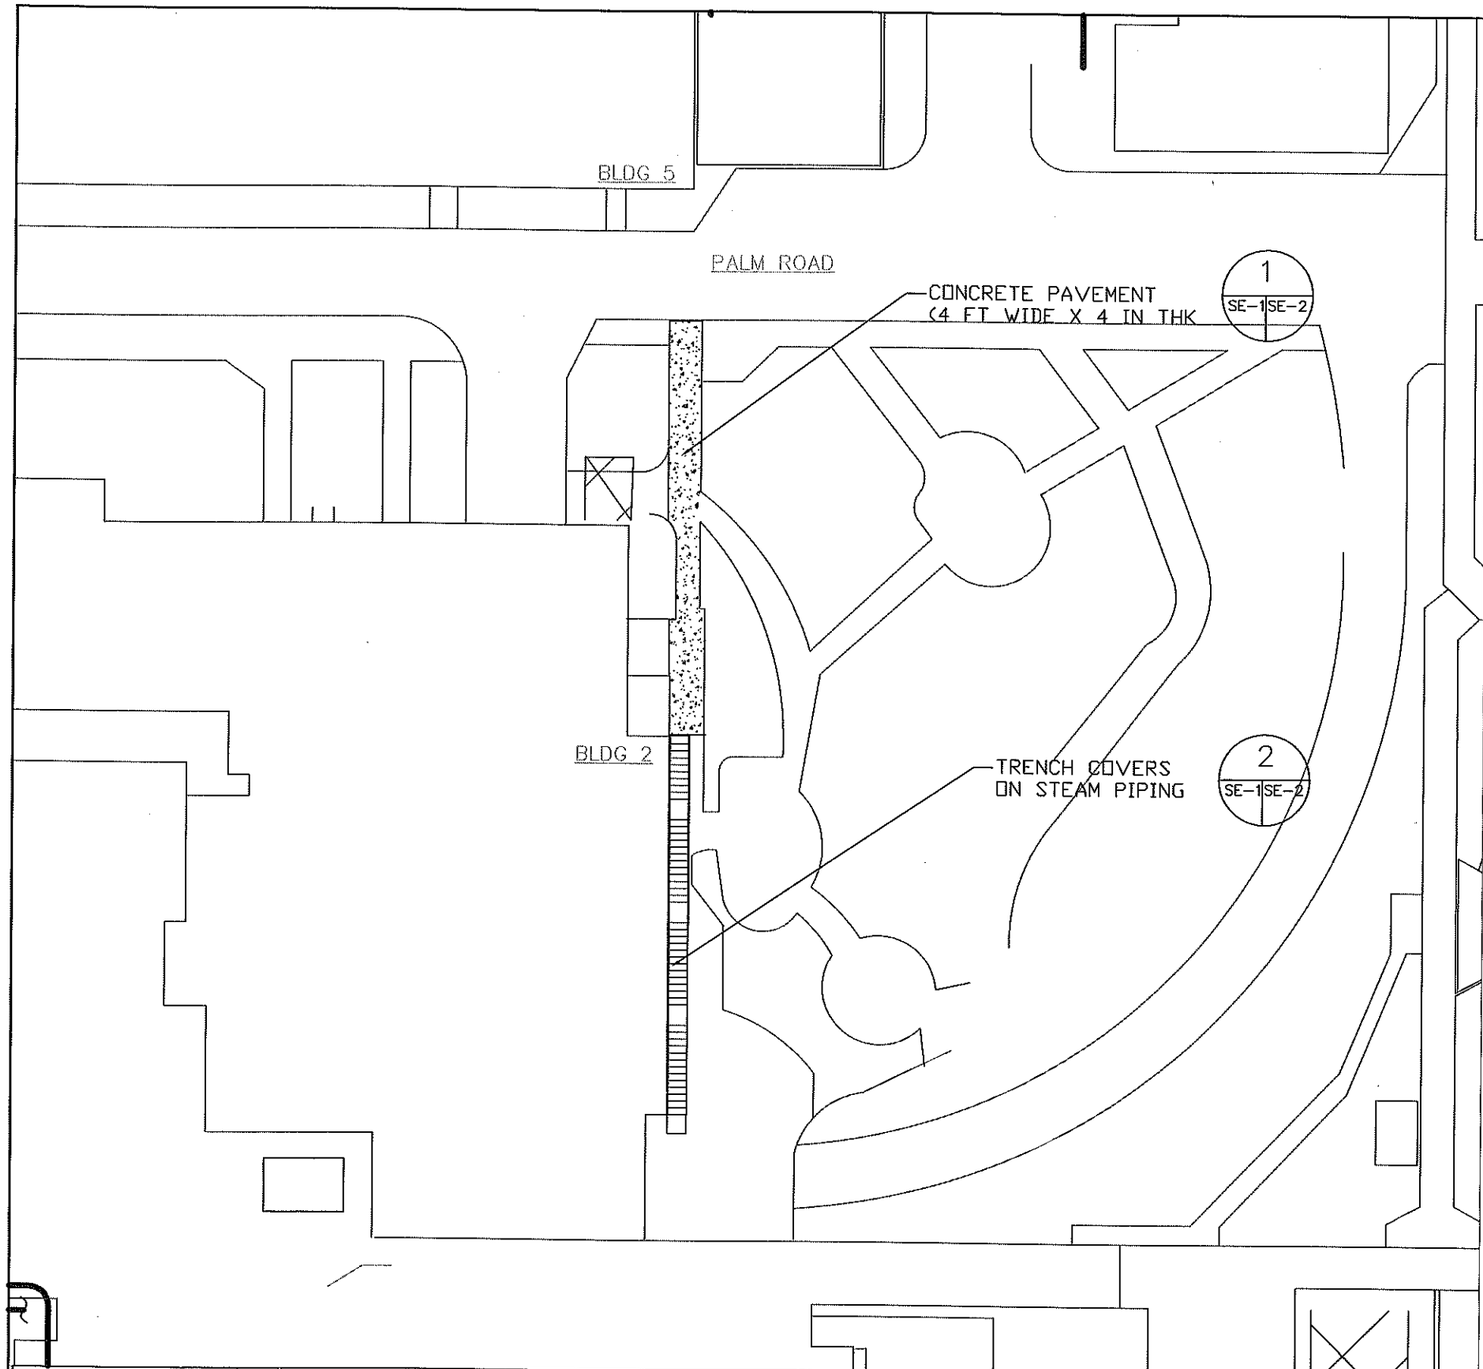

GENERAL NOTES

1. THE CONTRACTOR SHALL PROVIDE ALL LABOR, MATERIAL, TOOLS, AND EQUIPMENT NECESSARY FOR THE DEMOLITION AND REPLACEMENT OF EXISTING TRENCH COVERS, INSULATION ON STEAM PIPING, AND PAVEMENT.
2. CONTRACTOR SHALL VISIT THE SITE AND MAKE HIMSELF THOROUGHLY FAMILIAR WITH THE EXISTING CONDITIONS, VERIFY LOCATIONS OF EXISTING SHALLOW TRENCHES STEAM SUPPL AND RETURN PIPING, ON THE EASTSIDE OF BUILDING 2.

LONG BEACH, CA.

FOR CONSTRUCTION

REVISIONS	DATE	REVISIONS	DATE

Drawing Title: SITE PARTIAL PLAN VICINITY OF BUILDING 2		Project Title: REPLACE TRENCH COVERS & INSULATE STEAM LINES	Date: 3/8/2012
Project Engineer	Drawn: S.E.	Building Number: 2 — VETERANS AFFAIRS MEDICAL CENTER	Project No.: 600-12-104
Chief M&O	Checked	Location: 5901 EAST SEVENTH STREET LONG BEACH, CALIFORNIA 90822	DRAWING NO.: SE-1 Dwg. ___ Of ___

Veterans Affairs