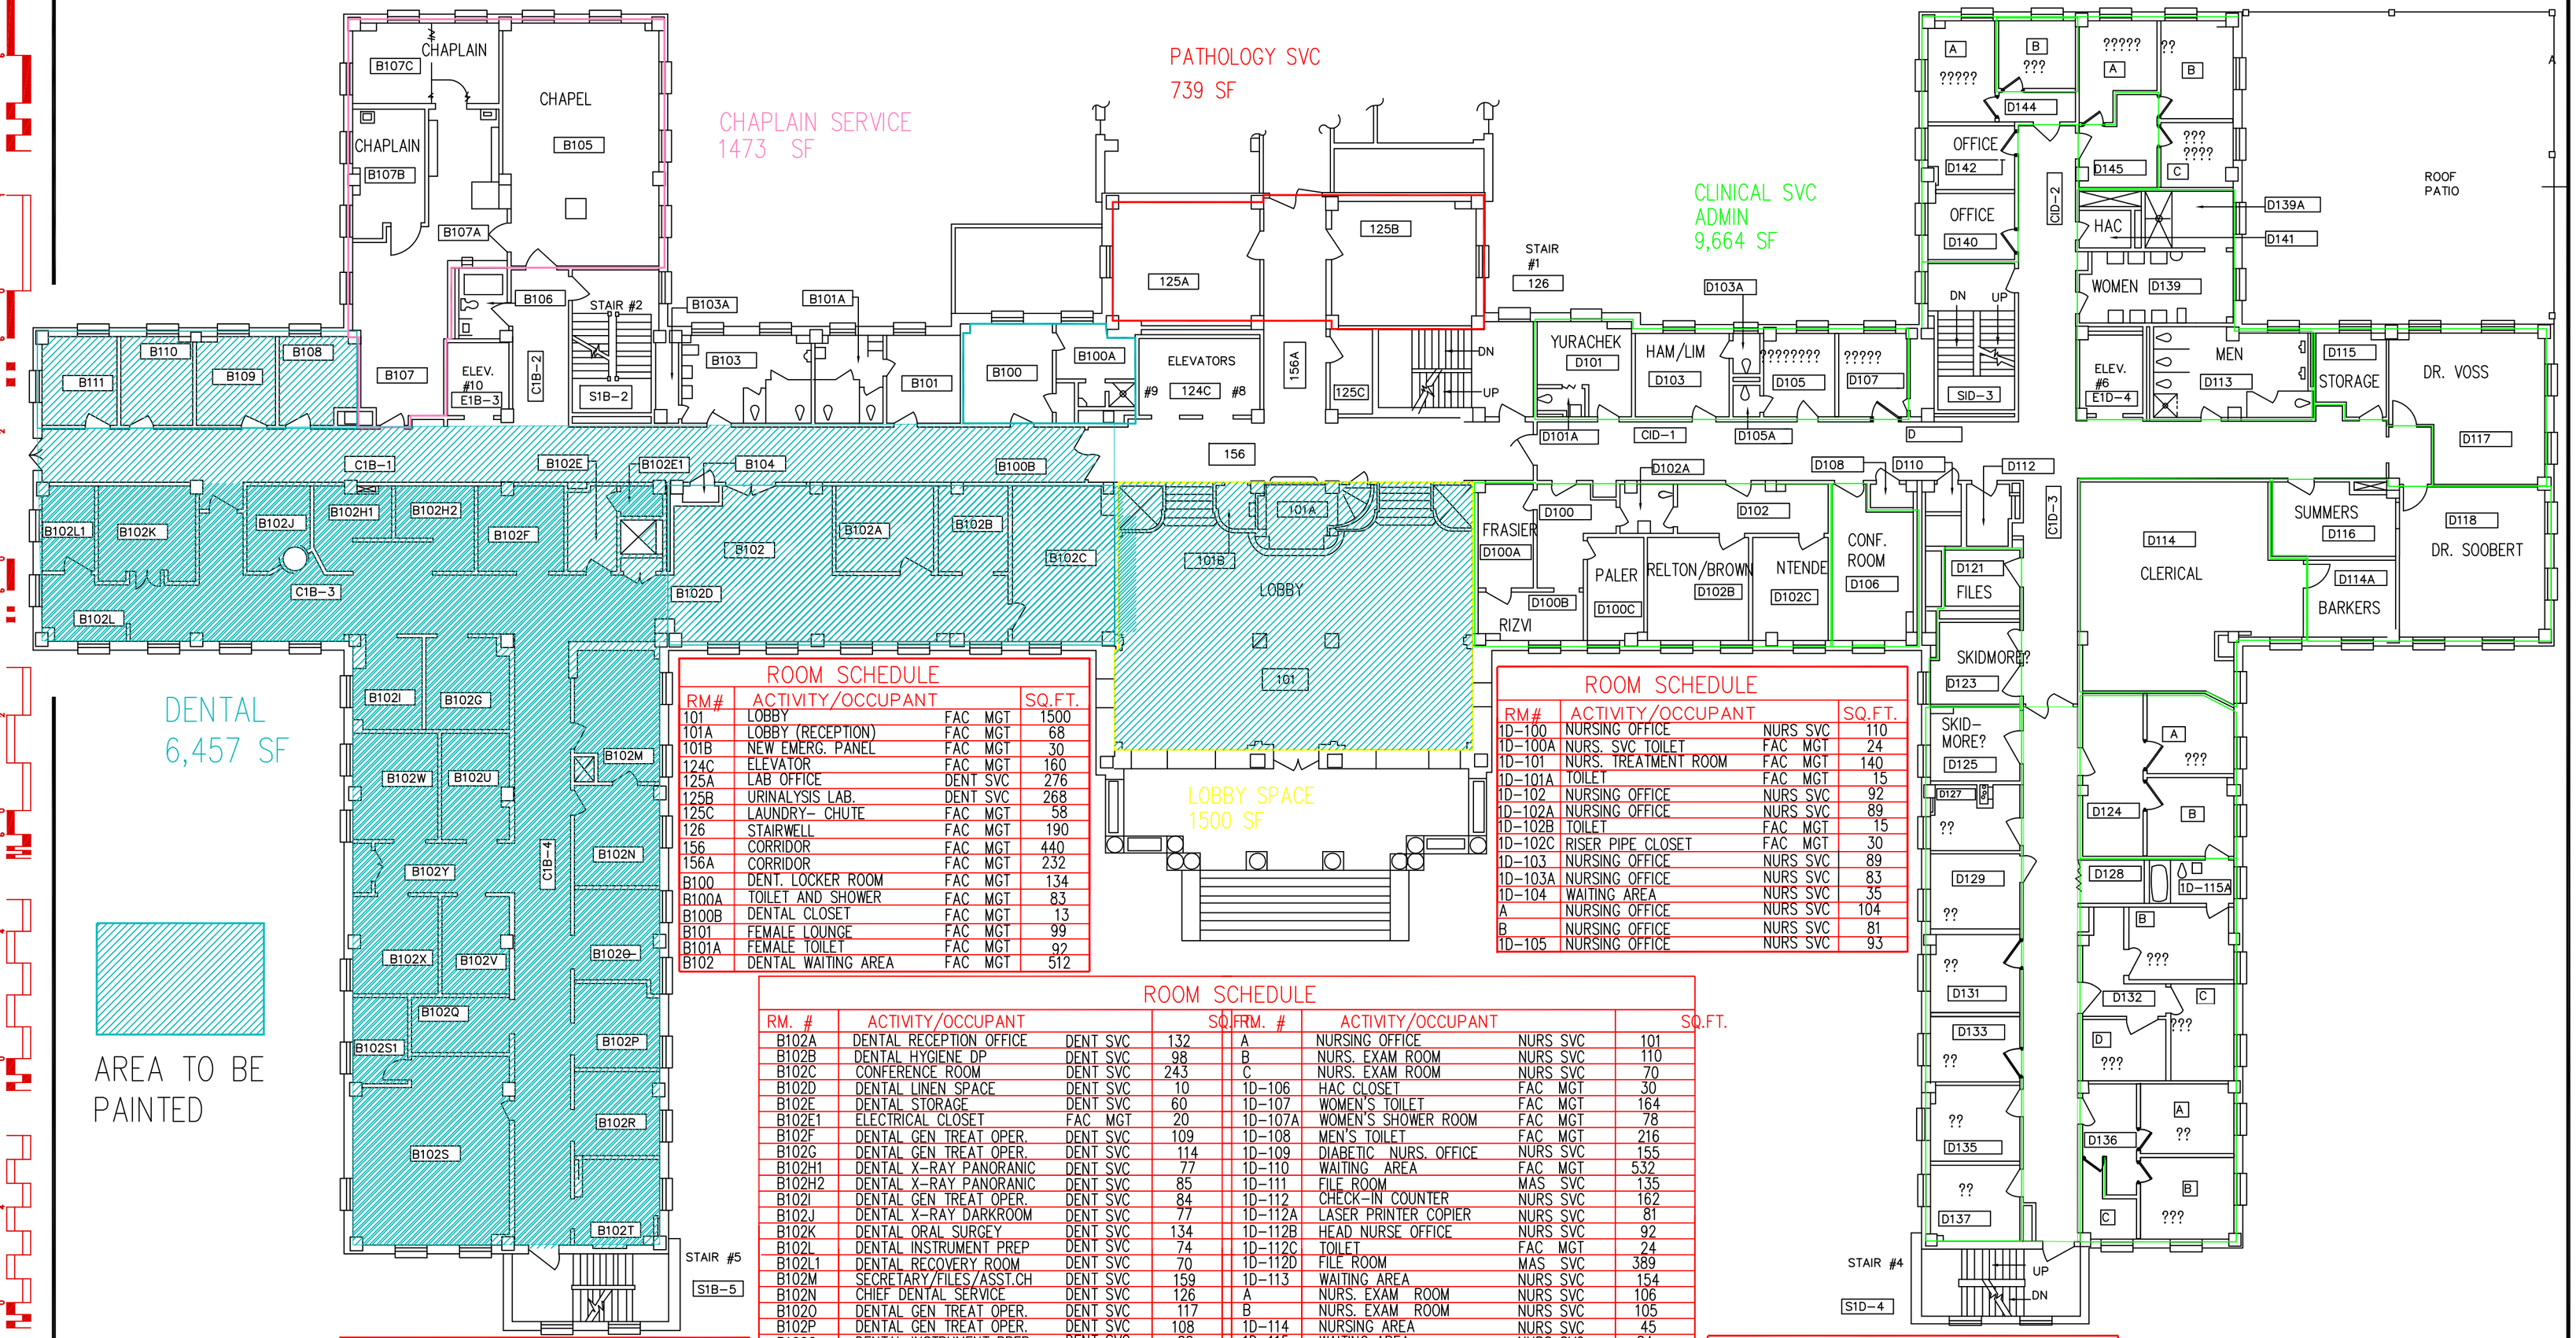

AREA TO BE PAINTED

SCALE: 1/16" = 1' - 0"

ROOM SCHEDULE

RM#	ACTIVITY/OCCUPANT		SQ.FT.
101	LOBBY	FAC MGT	1500
101A	LOBBY (RECEPTION)	FAC MGT	68
101B	NEW EMERG. PANEL	FAC MGT	30
124C	ELEVATOR	FAC MGT	160
125A	LAB OFFICE	DENT SVC	276
125B	URINALYSIS LAB.	DENT SVC	268
125C	LAUNDRY- CHUTE	FAC MGT	58
126	STAIRWELL	FAC MGT	190
156	CORRIDOR	FAC MGT	440
156A	CORRIDOR	FAC MGT	232
B100	DENT. LOCKER ROOM	FAC MGT	134
B100A	TOILET AND SHOWER	FAC MGT	83
B100B	DENTAL CLOSET	FAC MGT	13
B101	FEMALE LOUNGE	FAC MGT	99
B101A	FEMALE TOILET	FAC MGT	92
B102	DENTAL WAITING AREA	FAC MGT	512

ROOM SCHEDULE

RM#	ACTIVITY/OCCUPANT		SQ.FT.
1D-100	NURSING OFFICE	NURS SVC	110
1D-100A	NURS. SVC TOILET	FAC MGT	24
1D-101	NURS. TREATMENT ROOM	FAC MGT	140
1D-101A	TOILET	FAC MGT	15
1D-102	NURSING OFFICE	NURS SVC	92
1D-102A	NURSING OFFICE	NURS SVC	89
1D-102B	TOILET	FAC MGT	15
1D-102C	RISER PIPE CLOSET	FAC MGT	30
1D-103	NURSING OFFICE	NURS SVC	89
1D-103A	NURSING OFFICE	NURS SVC	83
1D-104	WAITING AREA	NURS SVC	35
A	NURSING OFFICE	NURS SVC	104
B	NURSING OFFICE	NURS SVC	81
1D-105	NURSING OFFICE	NURS SVC	93

ROOM SCHEDULE

RM. #	ACTIVITY/OCCUPANT		SQ.FT.	RM. #	ACTIVITY/OCCUPANT		SQ.FT.
B102A	DENTAL RECEPTION OFFICE	DENT SVC	132	A	NURSING OFFICE	NURS SVC	101
B102B	DENTAL HYGIENE DP	DENT SVC	98	B	NURS. EXAM ROOM	NURS SVC	110
B102C	CONFERENCE ROOM	DENT SVC	243	C	NURS. EXAM ROOM	NURS SVC	70
B102D	DENTAL LINEN SPACE	DENT SVC	10	1D-106	HAC CLOSET	FAC MGT	30
B102E	DENTAL STORAGE	DENT SVC	60	1D-107	WOMEN'S TOILET	FAC MGT	164
B102E1	ELECTRICAL CLOSET	FAC MGT	20	1D-107A	WOMEN'S SHOWER ROOM	FAC MGT	78
B102F	DENTAL GEN TREAT OPER.	DENT SVC	109	1D-108	MEN'S TOILET	FAC MGT	216
B102G	DENTAL GEN TREAT OPER.	DENT SVC	114	1D-109	DIABETIC NURS. OFFICE	NURS SVC	155
B102H1	DENTAL X-RAY PANORANIC	DENT SVC	77	1D-110	WAITING AREA	FAC MGT	532
B102H2	DENTAL X-RAY PANORANIC	DENT SVC	85	1D-111	FILE ROOM	MAS SVC	135
B102I	DENTAL GEN TREAT OPER.	DENT SVC	84	1D-112	CHECK-IN COUNTER	NURS SVC	162
B102J	DENTAL X-RAY DARKROOM	DENT SVC	77	1D-112A	LASER PRINTER COPIER	NURS SVC	81
B102K	DENTAL ORAL SURGEY	DENT SVC	134	1D-112B	HEAD NURSE OFFICE	NURS SVC	92
B102L	DENTAL INSTRUMENT PREP	DENT SVC	74	1D-112C	TOILET	FAC MGT	24
B102L1	DENTAL RECOVERY ROOM	DENT SVC	70	1D-112D	FILE ROOM	MAS SVC	389
B102M	SECRETARY/FILES/ASST.CH	DENT SVC	159	1D-113	WAITING AREA	NURS SVC	154
B102N	CHIEF DENTAL SERVICE	DENT SVC	126	A	NURS. EXAM ROOM	NURS SVC	106
B102O	DENTAL GEN TREAT OPER.	DENT SVC	117	B	NURS. EXAM ROOM	NURS SVC	105
B102P	DENTAL GEN TREAT OPER.	DENT SVC	108	1D-114	NURSING AREA	NURS SVC	45
B102Q	DENTAL INSTRUMENT PREP	DENT SVC	88	1D-115	WAITING AREA	NURS SVC	84
B102R	DENTAL GEN TREAT OPER.	DENT SVC	110	1D-115A	TOILET	NURS SVC	57
B102S	DENTAL PROSTHETIC LAB.	DENT SVC	429	B	NURS. EXAM ROOM	NURS SVC	117
B102S1	DENTAL PROSTHETIC LAB.	DENT SVC	74	C	NURS. EXAM ROOM	NURS SVC	96
B102T	DENTAL GEN TREAT OPER.	DENT SVC	96	D	NURS. EXAM ROOM	NURS SVC	80
B102U	DENTAL GEN TREAT OPER.	DENT SVC	107	1D-116	WAITING AREA	NURS SVC	77
B102V	DENTAL GEN TREAT OPER.	DENT SVC	100	A	MAS OFFICE	MED SVC	101
B102W	DENTAL GEN TREAT OPER.	DENT SVC	135	B	MAS OFFICE	MED SVC	119
B102X	DENTAL GEN TREAT OPER.	DENT SVC	124	C	MAS OFFICE	MED SVC	45
B102Y	DENTAL LINEN STORAGE	DENT SVC	12	1D-117	SOCIAL WORKER OFFICE	MED SVC	105
B103	MEN'S TOILET	FAC MGT	180	1D-117A	NURS. EXAM ROOM	NURS SVC	105
B103A	MECHANICAL SPACE	FAC MGT	28	1D-118	PHARMACY CLINIC	PHAR SVC	45
B104	SPEC TOILET URO.	MED SVC	54	1D-118A	NURS. EXAM ROOM	NURS SVC	108
B105	GASTROENTEROLOGY	MED SVC	639	1D-119	PHYSICIAN OFFICE	MED SVC	104
B106	SPEC TOILET URO	MED SVC	54	1D-120	NURSING OFFICE	NURS SVC	82
B107	UROLOGY CLINIC	MED SVC	439	1D-121	MEDICINE ROOM	NURS SVC	102
B107A	UROLOGY CLINIC	MED SVC		1D-122	NOURISHMENT ROOM	NURS SVC	62
B107B	URO	MED SVC	113	1D-123	DIRTY UTILITY ROOM	FAC SVC	43
B107C	URO	MED SVC	162	1D-124	CLEAN LINEN ROOM	FAC SVC	66

ROOM SCHEDULE

RM#	ACTIVITY/OCCUPANT		SQ.FT.
B108	DENTAL OFFICE	DENT SVC	103
B109	DENTAL OFFICE	DENT SVC	106
B110	DENTAL OFFICE	FAC MGT	97
B111	DENTAL OFFICE	FAC MGT	104
C1B-1	CORRIDOR	FAC MGT	917
C1B-2	CORRIDOR	FAC MGT	210
C1B-3	CORRIDOR	FAC MGT	608
C1B-4	CORRIDOR	FAC MGT	627
E1B-3	ELEVATOR	FAC MGT	80
S1B-2	STAIRWELL	FAC MGT	180
S1B-5	STAIRWELL	FAC MGT	160
E1D-4	ELEVATOR	FAC MGT	80
S1D-3	STAIRWELL	FAC MGT	180
S1D-4	STAIRWELL	FAC MGT	160

ROOM SCHEDULE

RM#	ACTIVITY/OCCUPANT		SQ.FT.
1D-125	STAFF LOCKER ROOM	FAC MGT	42
1D-126	ELECTRICAL CLOSET	FAC MGT	15
1D-127	TELEPHONE CLOSET	FAC MGT	15
1D-128	CONFERENCE ROOM	FAC MGT	172
1D-129	WAITING AREA	NURS SVC	43
1D-129A	TOILET	FAC MGT	39
B	NURS EXAM ROOM	NURS SVC	161
C	NURS EXAM ROOM	NURS SVC	121
1D-130	WAITING AREA	NURS SVC	93
A	DIETICIAN OFFICE	NURS SVC	83
B	NURS EXAM ROOM	NURS SVC	78
C	NURS EXAM ROOM	NURS SVC	89
C1D-1	CORRIDOR	FAC MGT	742
C1D-2	CORRIDOR	FAC MGT	259
C1D-3	CORRIDOR	FAC MGT	662

Revisions	Date

W:\COMMON\VA_STUFF\Vaseal.bmp

Drawing Title: FIRST FLOOR

Project Title: BUILDING 110

Date: JANUARY 14, 2000

Project No.:

Building Number: 110 | **Checked:** JDB | **Drawn:** AGA

Location: VAMC, HAMPTON VIRGINIA

DRAWING NO.

DWG. Of

Department of Veterans Affairs