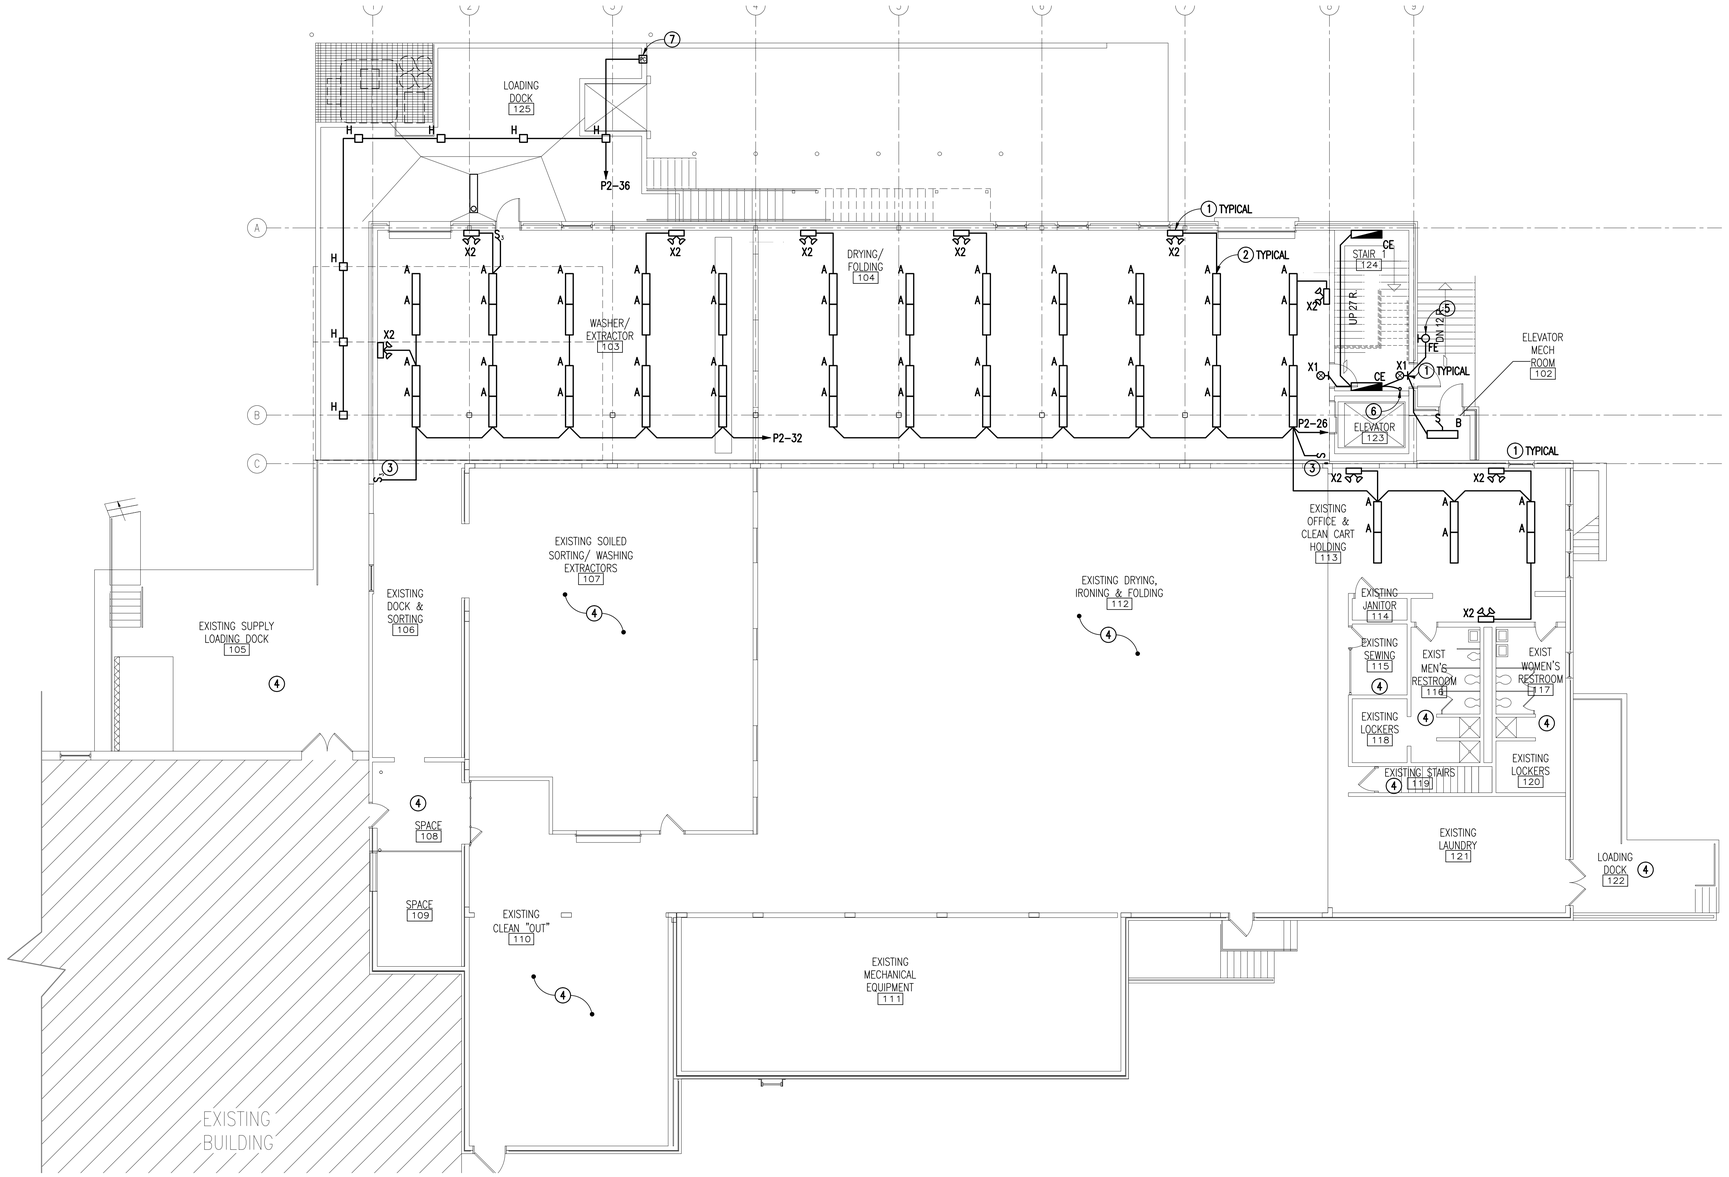

NEW WORK KEYED NOTES:
(THIS SHEET ONLY)

1. PROVIDE UNSWITCHED HOT LEG TO EACH BATTERY PACK TO ENSURE BATTERY WILL CHARGE WITH LIGHT TURNED OFF.
2. COORDINATE EXACT MOUNTING LOCATION WITH ARCHITECTURAL AND STRUCTURAL DRAWINGS PRIOR TO ROUGH IN.
3. COORDINATE SWITCH LOCATIONS WITH ARCHITECTURAL DRAWINGS AND EXISTING CONDITIONS PRIOR TO ROUGH IN.
4. EXISTING LIGHTING IN THIS AREA IS EXISTING TO REMAIN.
5. PROVIDE LIGHTING FIXTURE WITH PHOTOCELL CONTROL. PROVIDE UNSWITCHED HOT LEG TO FOR CHARGING OF BATTERY PACK.
6. UP TO FLOOR ABOVE. SEE SHEET EL103 FOR CONTINUATION.
7. PROVIDE ROOF MOUNTED PHOTOCELL FOR CONTROL OF DOCK LIGHTS. AIM NORTH. COORDINATE EXACT LOCATION WITH ARCHITECT AND OWNER PRIOR TO ROUGH-IN.

NEW WORK
FIRST FLOOR PLAN – LIGHTING
SCALE: 1/8" = 1'-0"

CORRECTED FINAL

Revisions:	Date

CONSULTANTS:

CNOBG DESIGN GROUP
License/CoA# 9432
440 MARTIN LUTHER KING, JR. BLVD
MACON, GEORGIA 31201
478-743-8415 FAX 478-743-8239
WWW.CLARKNEXSEN.COM

RANDY B. PEACOCK — LICENSED — No. 67... — STATE OF FLORIDA — PROFESSIONAL ENGINEER

ARCHITECT/ENGINEERS: License #: AA26002161 COA#: M10000003094

TOLAND MIZELL MOLNAR

590 Means St. NW Ste. 200 Atlanta, GA 30318 404.214.9774	418 W. Main St. Marshallville, GA 31057 404.214.9774	14499 N. Dale Mabry Hwy. Ste. 179-A Tampa, FL 33618 813.384.8027	2412 Ferrand St. Ste. 5 Monroe, LA 71201 318.303.6774	435 Spence Dr. Salisbury, NC 28144 704.762.9652

Drawing Title: NEW WORK FIRST FLOOR PLAN LIGHTING

Approved: Project Director

Project Title: EXPAND LAUNDRY FACILITY VA MEDICAL CENTER

Location: LAKE CITY, FL

Date: 04-25-2013 | Checked: JFM | Drawn: XXX

Project Number: 573A4-12-105

Building Number: 74

Drawing Number: EL102

Dwg. 93 of 100

OFFICE OF CONSTRUCTION AND FACILITIES MANAGEMENT

Department of Veterans Affairs

VA FORM 08-6231