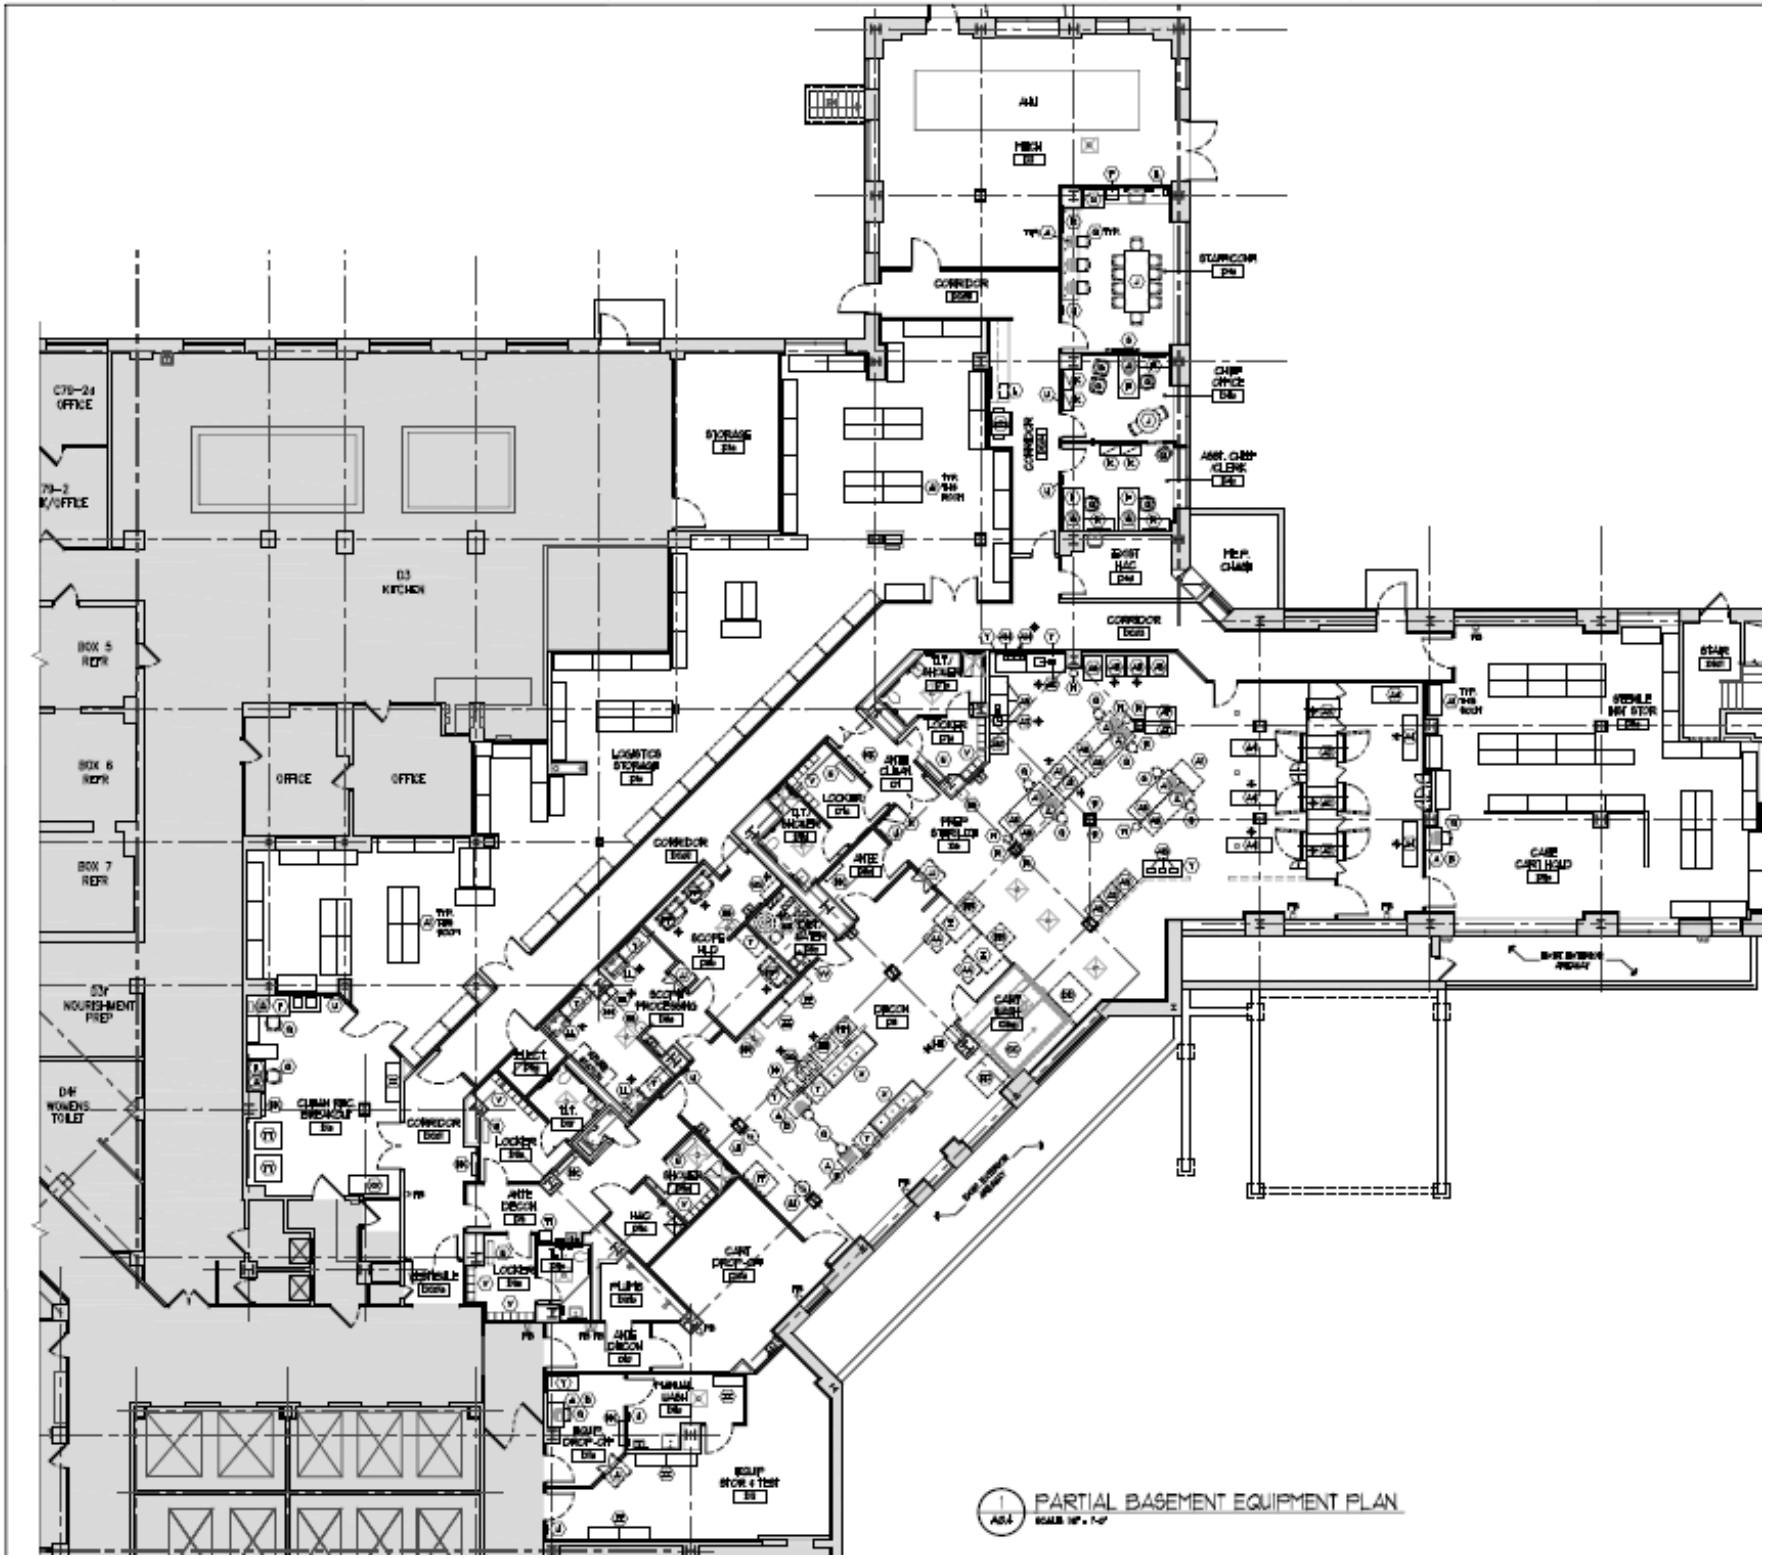

1 A3.4 PARTIAL BASEMENT EQUIPMENT PLAN