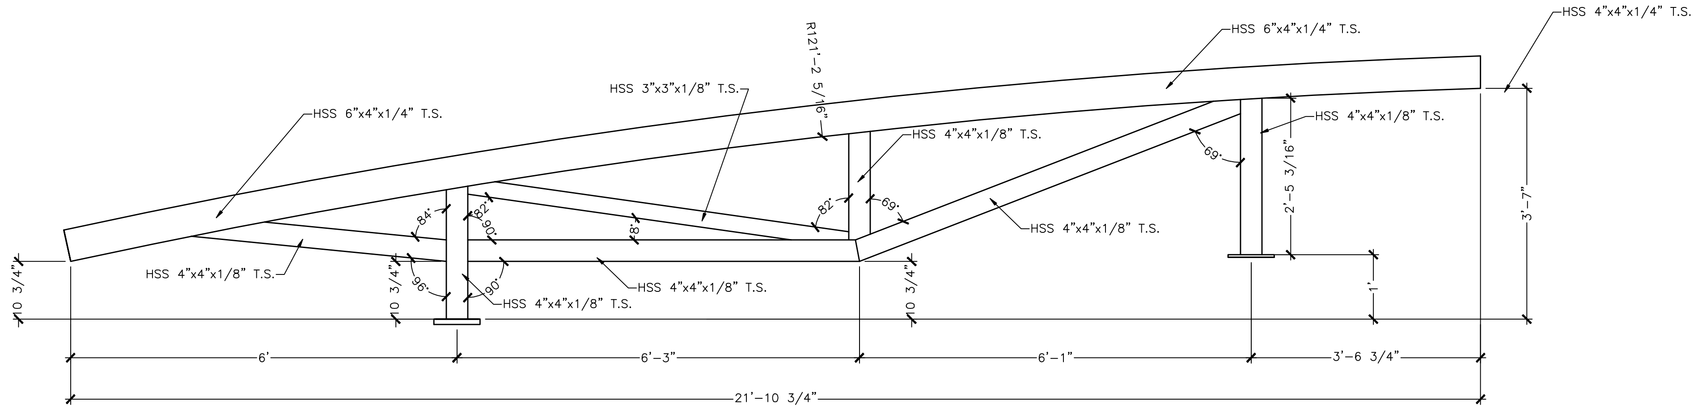

TRUSS #2
SCALE: 3/4"=1'-0"

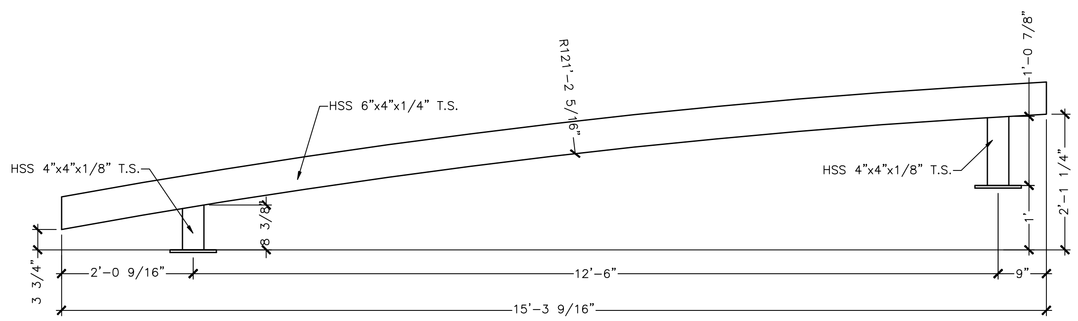

CURVED BEAM • LINE 6
SCALE: 3/4"=1'-0"

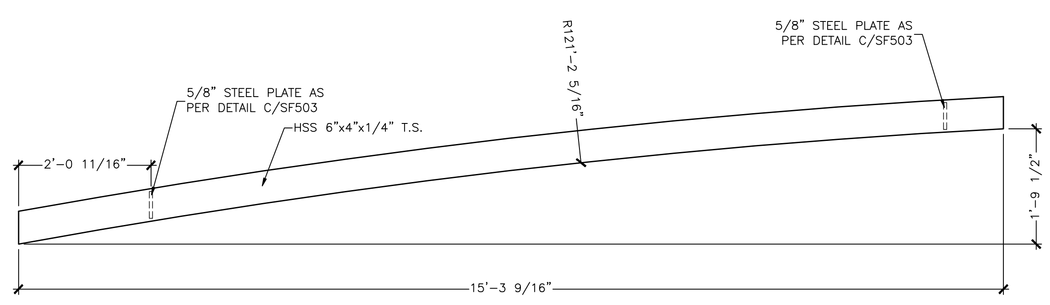

CURVED BEAM • LINE 5
SCALE: 3/4"=1'-0"

WELD MATERIAL: E70XX

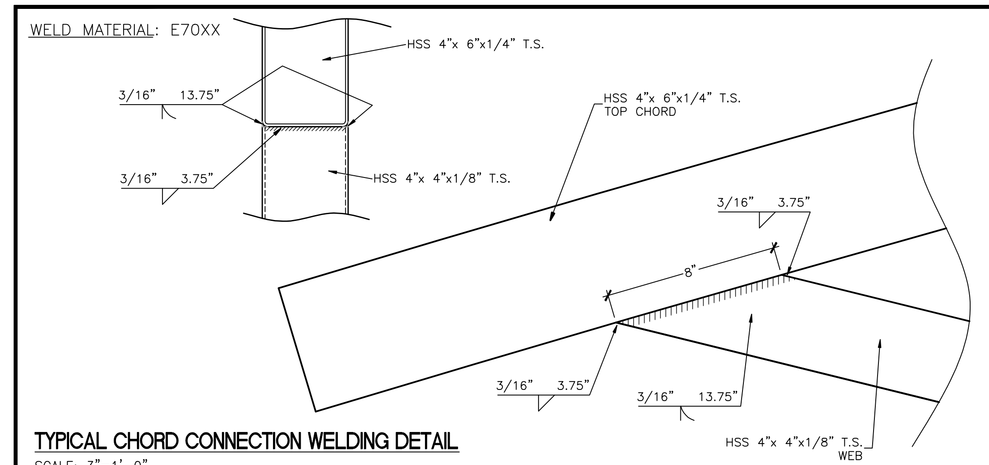

TYPICAL CHORD CONNECTION WELDING DETAIL
SCALE: 3"=1'-0"

WELD MATERIAL: E70XX

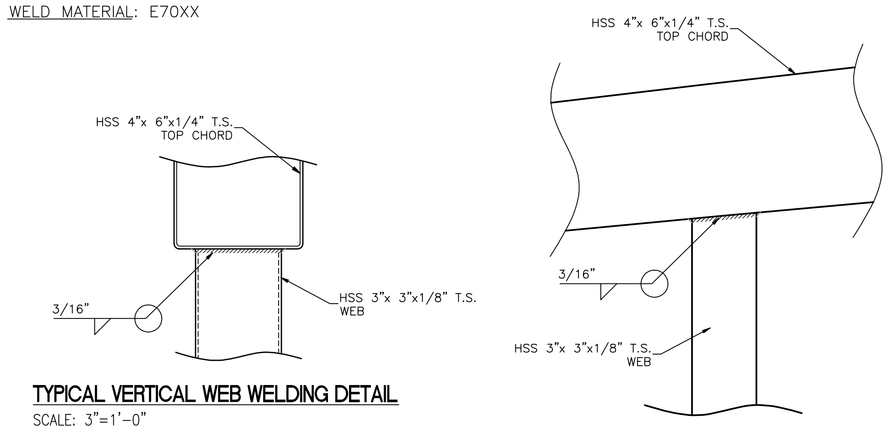

TYPICAL VERTICAL WEB WELDING DETAIL
SCALE: 3"=1'-0"

100% SUBMITTAL - FOR CONSTRUCTION

Revisions:	Date

CONSULTANTS:

REGISTERED PROFESSIONAL ENGINEER ESTEBAN T. PAULI No.C51761 Exp. 6-30-12 CIVIL STATE OF CALIFORNIA

ARCHITECTS/ENGINEERS:
PAULI ENGINEERING, INC.
944 N. VAN NESS AVE., FRESNO, CA 93728
PH: (559)237-4408 - FAX: (559)237-4409
E-MAIL: paulienginering@sbcglobal.net
www.paulienginering.com

Drawing Title: ER CANOPIES - STEEL TRUSSES AND BEAMS DETAILS

Approved: Project Director

Project Title: CANOPIES AT ER ENTRANCE AREA AND FLAT WORK IMPROVEMENTS

Location: 2615 E. Clinton Ave, Fresno, CA

Date: 05-07-2012 | Checked | Drawn

Project Number: 570-11-123

Building Number: Buillding 1

Drawing Number: SF505

Dwg. of --

Office of Construction and Facilities Management

Department of Veterans Affairs

VA FORM 08-6231