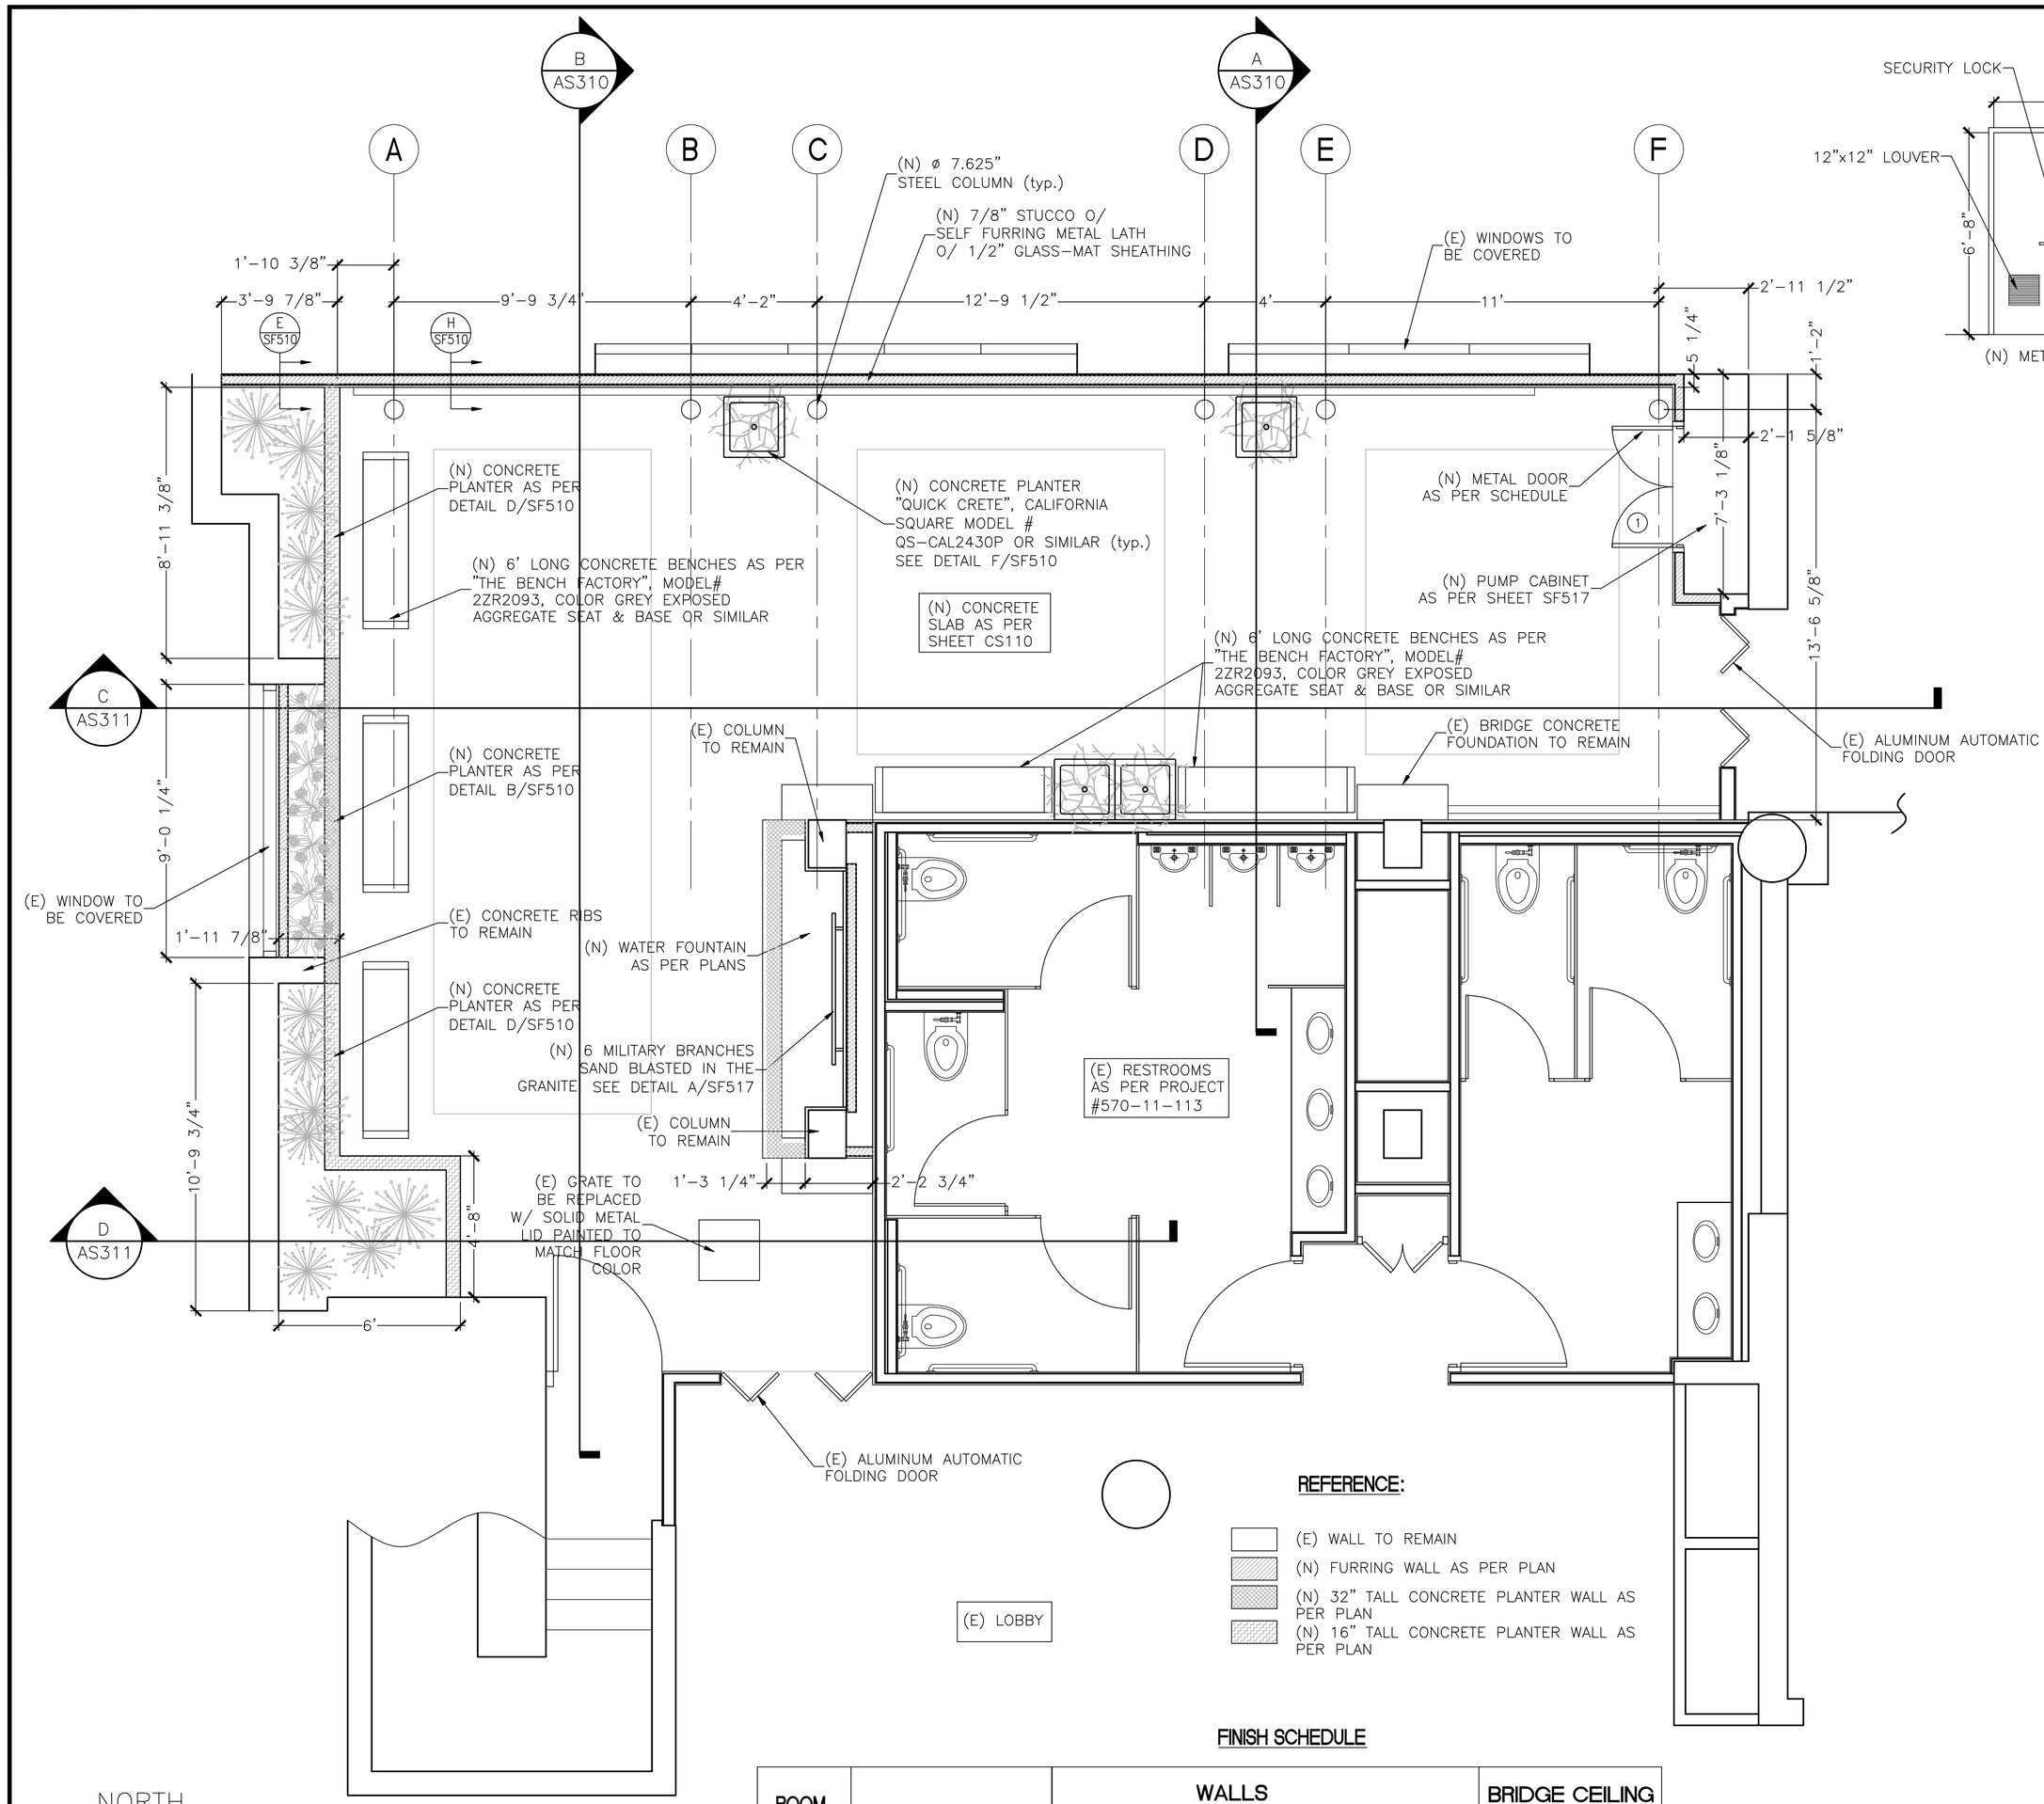

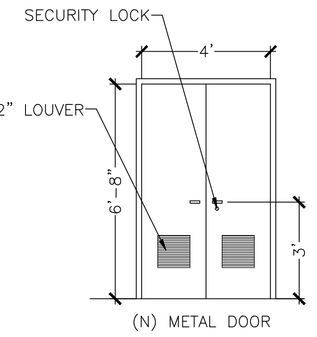

DOOR SCHEDULE									
DOOR NO.	ROOM	DOOR						FRAME	
		WIDTH	HEIGHT	THK	TYPE	MATERIAL	HARDWARE	MAT'L	REMARKS
1	PUMP CABINET	2'-0"	6'-8"	1 3/4	1	HOLLOW METAL		METAL	DOUBLE DOOR PAINTED TO MATCH WALL

DOORS: to be fabricated as per SDI A250.8, Level 2, Model 2 of size and design shown. Core construction b, c, e, or f, for exterior doors.

FRAMES: for exterior doors shall be fabricated from 1.7 mm (0.067 inch) thick galvanized steel conforming to ASTM A525.

LOCK: All cylinders shall be keyed into existing Grand Master Key System
All hardware shall comply with UFAS, (Uniform Federal Accessible Standards) unless specified otherwise. Locks and latches shall conform to ANSI A156.2
Mortise Lock and Latch Sets shall conform to ANSI/BHMA A156.13. Mortise locksets shall be series 1000, minimum Grade 2.
At outswing pairs with overlapping astragals, provide flat lip strip with 21mm (7/8-inch) lip-to-center dimension

BUTT HINGES: Type A2112/A5112 for doors 900 mm (3 feet) wide or less
Hinges for exterior outswing doors shall have non_removable pins.

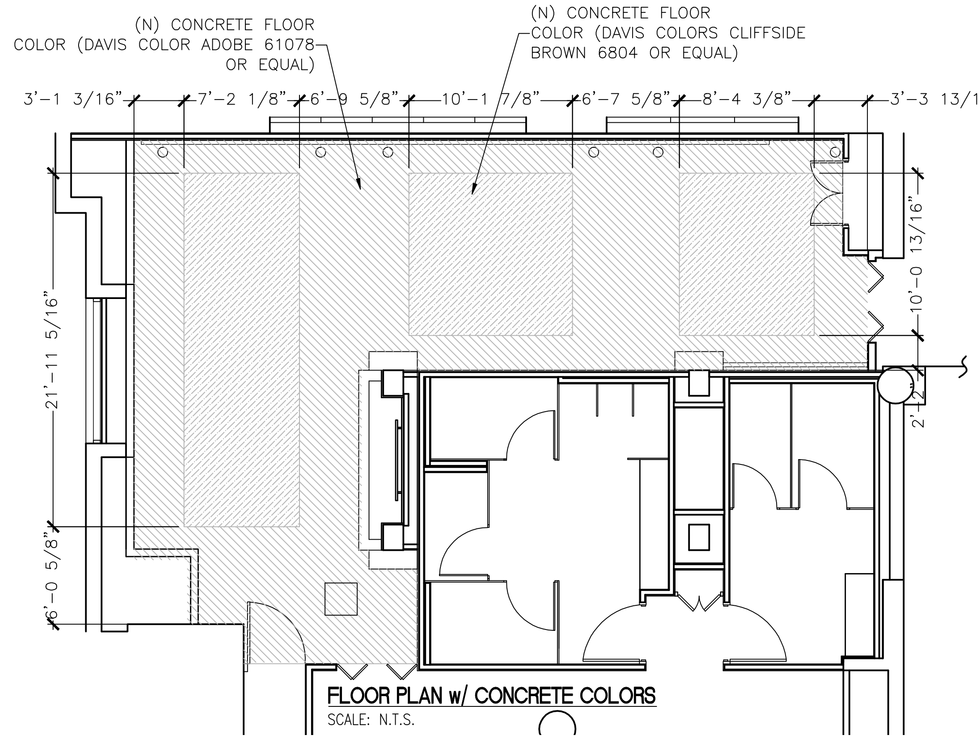

FLOOR PLAN w/ CONCRETE COLORS
SCALE: N.T.S.

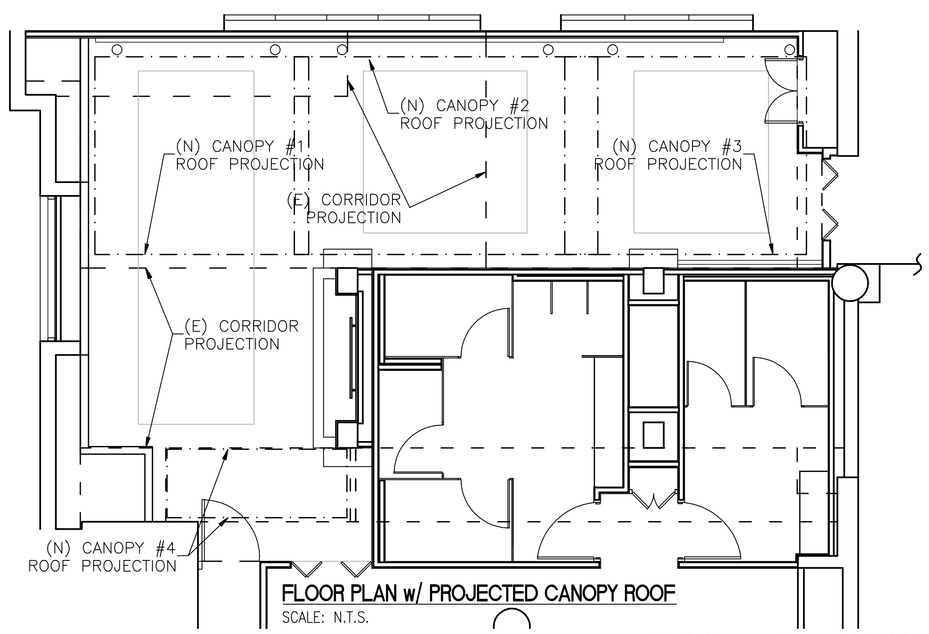

FLOOR PLAN w/ PROJECTED CANOPY ROOF
SCALE: N.T.S.

REFERENCE:

- (E) WALL TO REMAIN
- (N) FURRING WALL AS PER PLAN
- (N) 32" TALL CONCRETE PLANTER WALL AS PER PLAN
- (N) 16" TALL CONCRETE PLANTER WALL AS PER PLAN

FINISH SCHEDULE

ROOM	FLOOR	WALLS				BRIDGE CEILING (FINISH)
		NORTH	SOUTH	EAST	WEST	
ATRIUM	CONCRETE SEE COLOR PATTERN SCHEMATIC DRAWING BELOW.	STUCCO TO MATCH (E) COLOR AS PER ELEVATION	STUCCO TO MATCH (E)	STUCCO TO MATCH (E) PLAN – SHEET AS312	STUCCO TO MATCH (E)	STUCCO TO MATCH (E)

FLOOR PLAN
SCALE: 3/8"=1'-0"

100% SUBMITTAL - FOR CONSTRUCTION

Revisions: | Date

CONSULTANTS:

REGISTERED PROFESSIONAL ENGINEER ESTEBAN T. PAULI No.C51761 Exp. 6-30-12 CIVIL STATE OF CALIFORNIA

ARCHITECT/ENGINEERS:
PAULI ENGINEERING, INC.
944 N. VAN NESS AVE., FRESNO, CA 93728
PH: (559)237-4408 - FAX: (559)237-4409
E-MAIL: pauliengineering@sbcglobal.net
www.pauliengineering.com

Drawing Title: ATRIUM CANOPIES FLOOR PLAN
Approved: Project Director
Project Title: BUILDING 1 - CANOPIES AT ATRIUM WITH FLAT WORK IMPROVEMENT
Location: 2615 E. Clinton Ave, Fresno, CA
Date: 05-07-2012 | Checked | Drawn
Project Number: 570-11-123
Building Number: Buillding 1
Drawing Number: AS110
Dwg. of –

Office of Construction and Facilities Management
Department of Veterans Affairs

VA FORM 08-6231