5 ALUM. DOWNSPOUT WALL ATTACHMENT
3" = 1'-0"

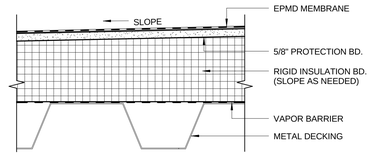

8 EPMD ROOF TYPE
3" = 1'-0"

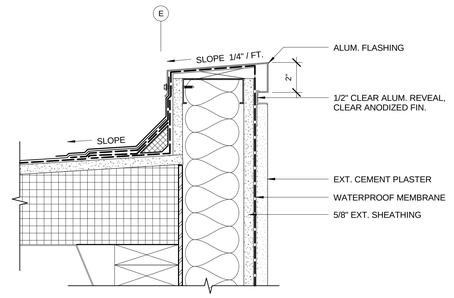

4 PARAPET CAP AT EPDM ROOF
3" = 1'-0"

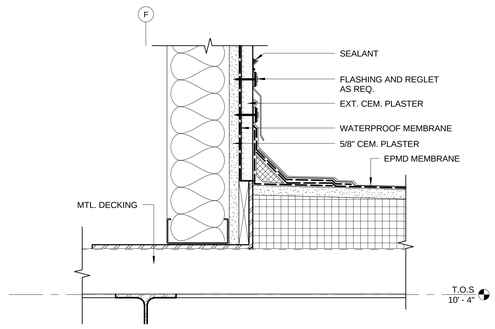

15 WALL EXP. AT WALKWAY ROOF
3" = 1'-0"

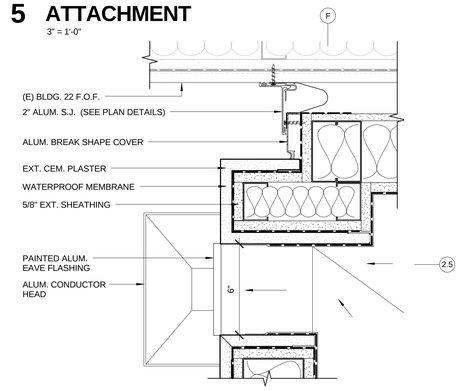

11 ROOF DRAIN AND SCUPPER
3" = 1'-0"

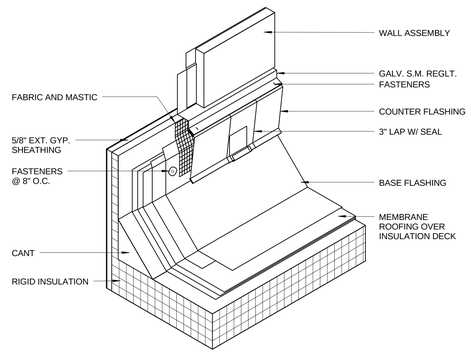

7 PARAPET FLASHING ASSEMBLY AXON
3" = 1'-0"

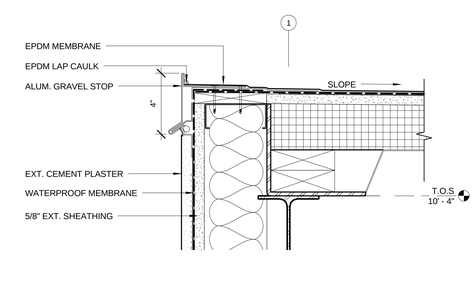

3 GRAVEL STOP EDGE AT EPDM ROOF
3" = 1'-0"

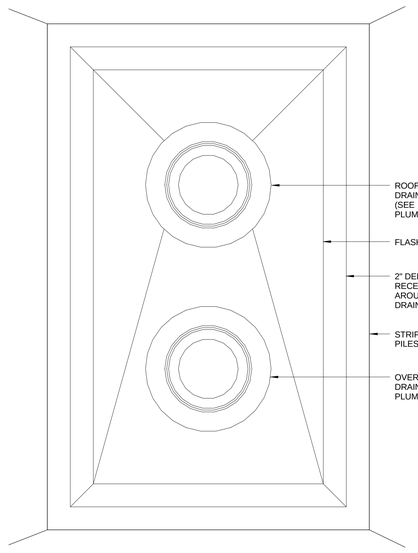

17 ROOF DRAIN AND OVERFLOW DRAIN
1 1/2" = 1'-0"

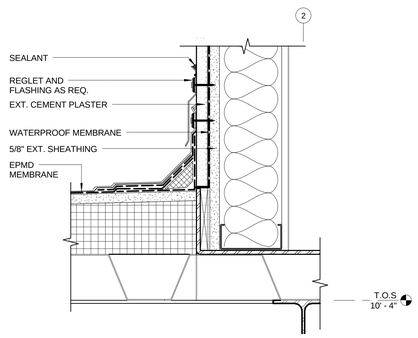

14 WALL EXP. AT BLDG. 22 VEST. ROOF
3" = 1'-0"

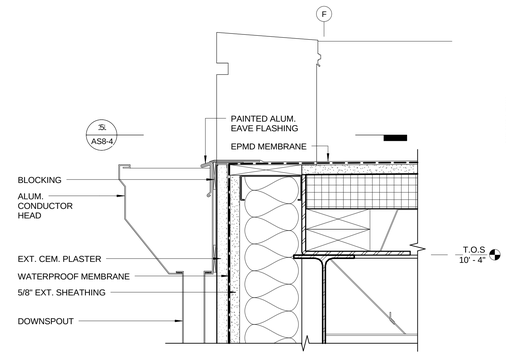

10 ROOF DRAIN AND SCUPPER
3" = 1'-0"

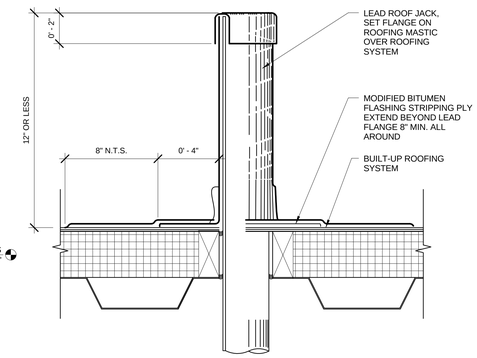

6 TYP. PLUMBING VENT
3" = 1'-0"

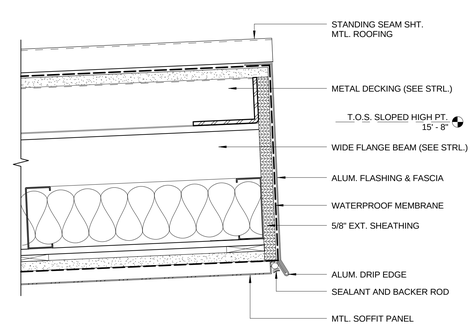

2 STANDING SEAM MTL. ROOF EGDE
3" = 1'-0"

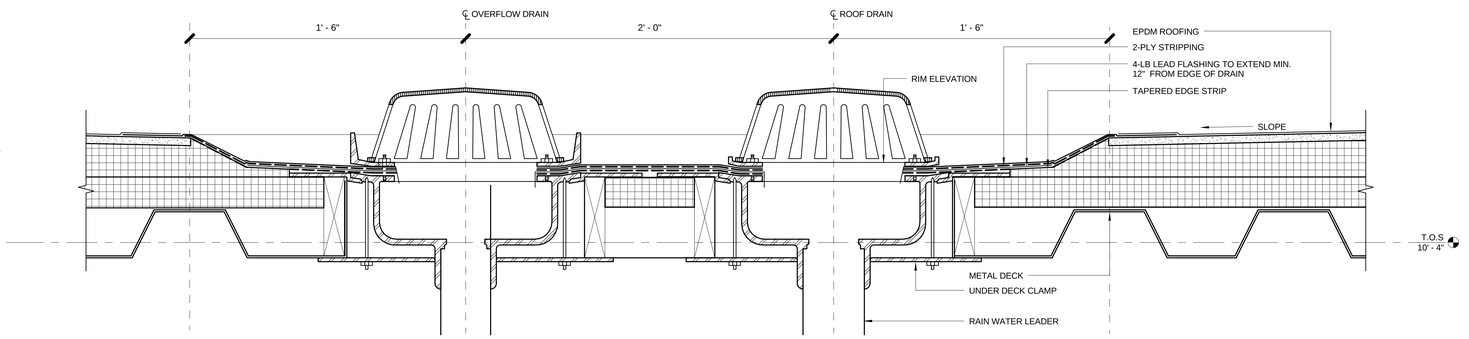

13 SECTION DETAIL - ROOF DRAIN AND OVERFLOW DRAIN
3" = 1'-0"

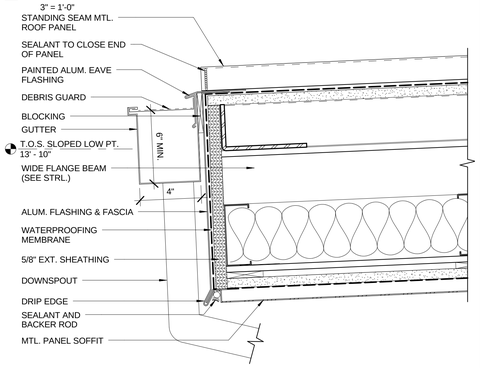

1 STANDING SEAM MTL. ROOF GUTTER
3" = 1'-0"

CONSTRUCTION DOCUMENTS BID SET	06.10.2011
Revisions:	Date

CONSULTANTS:

STRUCTURAL
E&A ENGINEERS.
20505 E. VALLEY BLVD. SUITE 110
WALNUT, CA 91789-2705
TEL: (909) 598-5045
FAX: (909) 598-8585

MECHANICAL & PLUMBING
SJ ENGINEERS
300 FRANK OGAWA PLAZA, SUITE 308,
OAKLAND, CA 94612
TEL: (510) 832-1505
FAX: (510) 832-1507

ELECTRICAL
FWA INC.
330 FRANKLIN STREET,
OAKLAND, CA 94612
TEL: (510) 763-7475
FAX: (510) 763-7033

ARCHITECT/ENGINEERS:

architecture + interiors

239 9TH STREET, Suite 201
SAN FRANCISCO, CA 94103
T:(415) 682-7376
F:(415) 682-7339
www.meiarchitects.com

LICENSED ARCHITECT
MEI-MEI CHAN
C-29350
11-30-11
RENEWAL DATE
STATE OF CALIFORNIA

Drawing Title
ROOF DETAILS

Approved: Project Director

Project Title
ENTRANCE VESTIBULES AND COVERED WALKWAY AT BLDGS. 20 AND 22

Location
VANCHCS - MARTINEZ

Date: JUNE 10, 2011 | Checked: MMC | Drawn: KJS

Project Number: **612-10-066**

Building Number: **BLDGS. 20 & 22**

Drawing Number: **AS8-4**

Office of Facilities Management

Department of Veterans Affairs

VA FORM 08-6231, OCT 1978