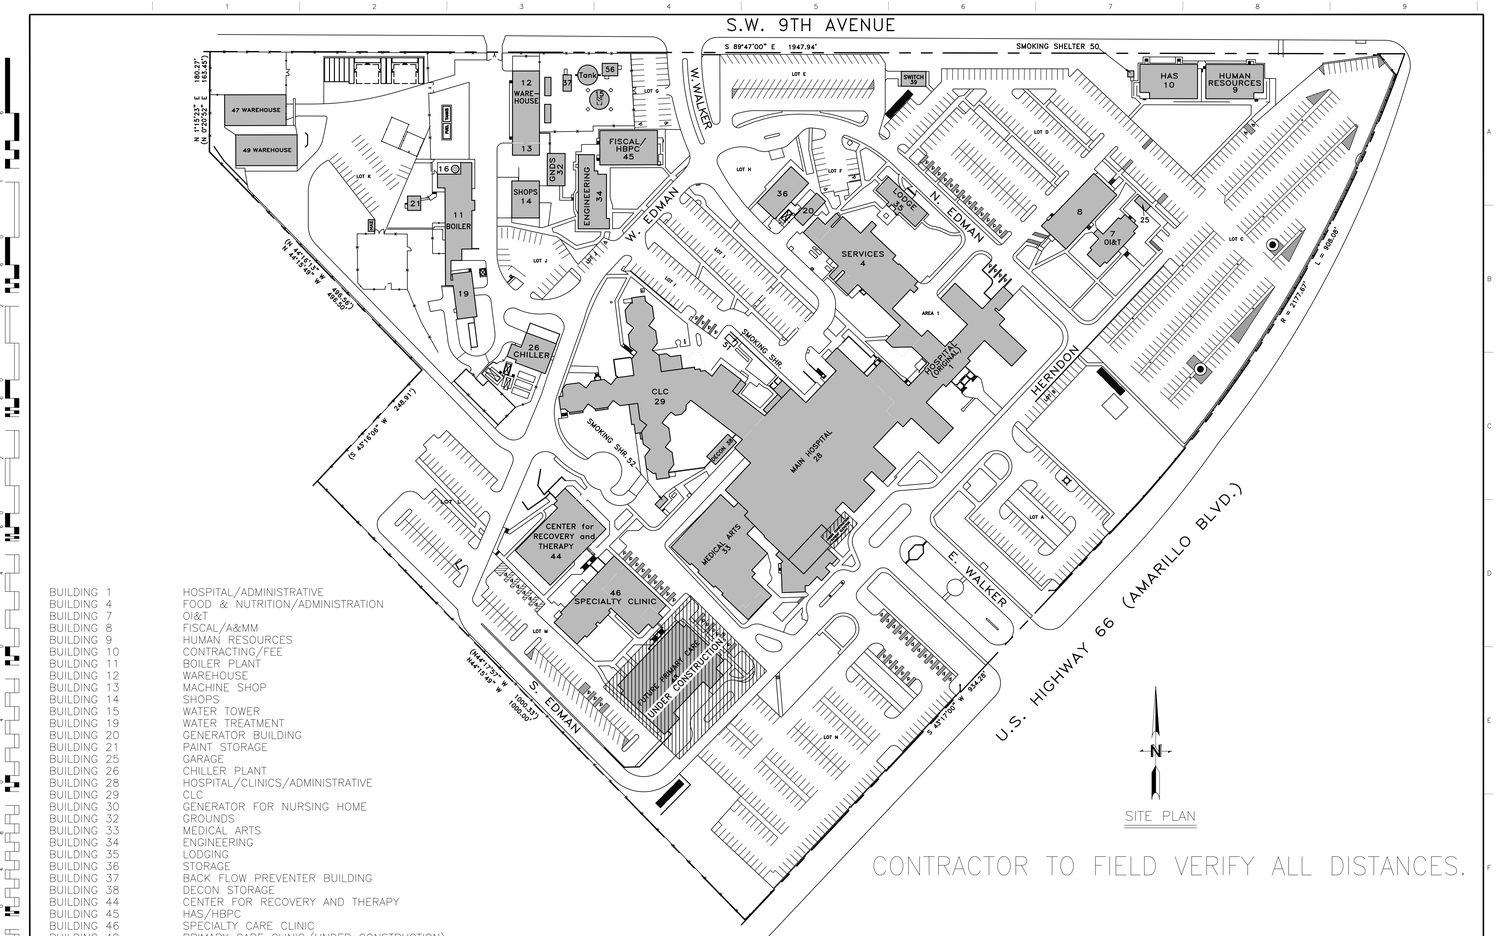

SITE PLAN

BUILDING 1	HOSPITAL/ADMINISTRATIVE
BUILDING 4	FOOD & NUTRITION/ADMINISTRATION
BUILDING 7	OI&T
BUILDING 8	FISCAL/A&MM
BUILDING 9	HUMAN RESOURCES
BUILDING 10	CONTRACTING/FEE
BUILDING 11	BOILER PLANT
BUILDING 12	WAREHOUSE
BUILDING 13	MACHINE SHOP
BUILDING 14	SHOPS
BUILDING 15	WATER TOWER
BUILDING 19	WATER TREATMENT
BUILDING 20	GENERATOR BUILDING
BUILDING 21	PAINT STORAGE
BUILDING 25	GARAGE
BUILDING 26	CHILLER PLANT
BUILDING 28	HOSPITAL/CLINICS/ADMINISTRATIVE
BUILDING 29	CLC
BUILDING 30	GENERATOR FOR NURSING HOME
BUILDING 32	GROUNDS
BUILDING 33	MEDICAL ARTS
BUILDING 34	ENGINEERING
BUILDING 35	LODGING
BUILDING 36	STORAGE
BUILDING 37	BACK FLOW PREVENTER BUILDING
BUILDING 38	DECON STORAGE
BUILDING 44	CENTER FOR RECOVERY AND THERAPY
BUILDING 45	HAS/HBPC
BUILDING 46	SPECIALTY CARE CLINIC
BUILDING 48	PRIMARY CARE CLINIC (UNDER CONSTRUCTION)

CONTRACTOR TO FIELD VERIFY ALL DISTANCES.

Revisions: Date

THOMAS E CREEK VA MEDICAL CENTER AMARILLO TEXAS

Drawing Title: Site Plan
Approved: Project Director: AVAMC ENGINEERING
Project Title:
Location: 504 AMARILLO TEXAS
Date: 3/10/2016 Checked: – Drawn: AJW
Project Number:
Building Number: SITE
Drawing Number: 1
Dwg. 1 of 34

Thomas E. Creek VA Medical Center Amarillo Texas

Department of Veterans Affairs

VA FORM 08-6231

C:\Users\VHAMAMRieckA\appdata\local\temp\AcPublish_9764\SITEPLAN.dwg 7-11-17 12:39:43 PM VHAMAMRieckA