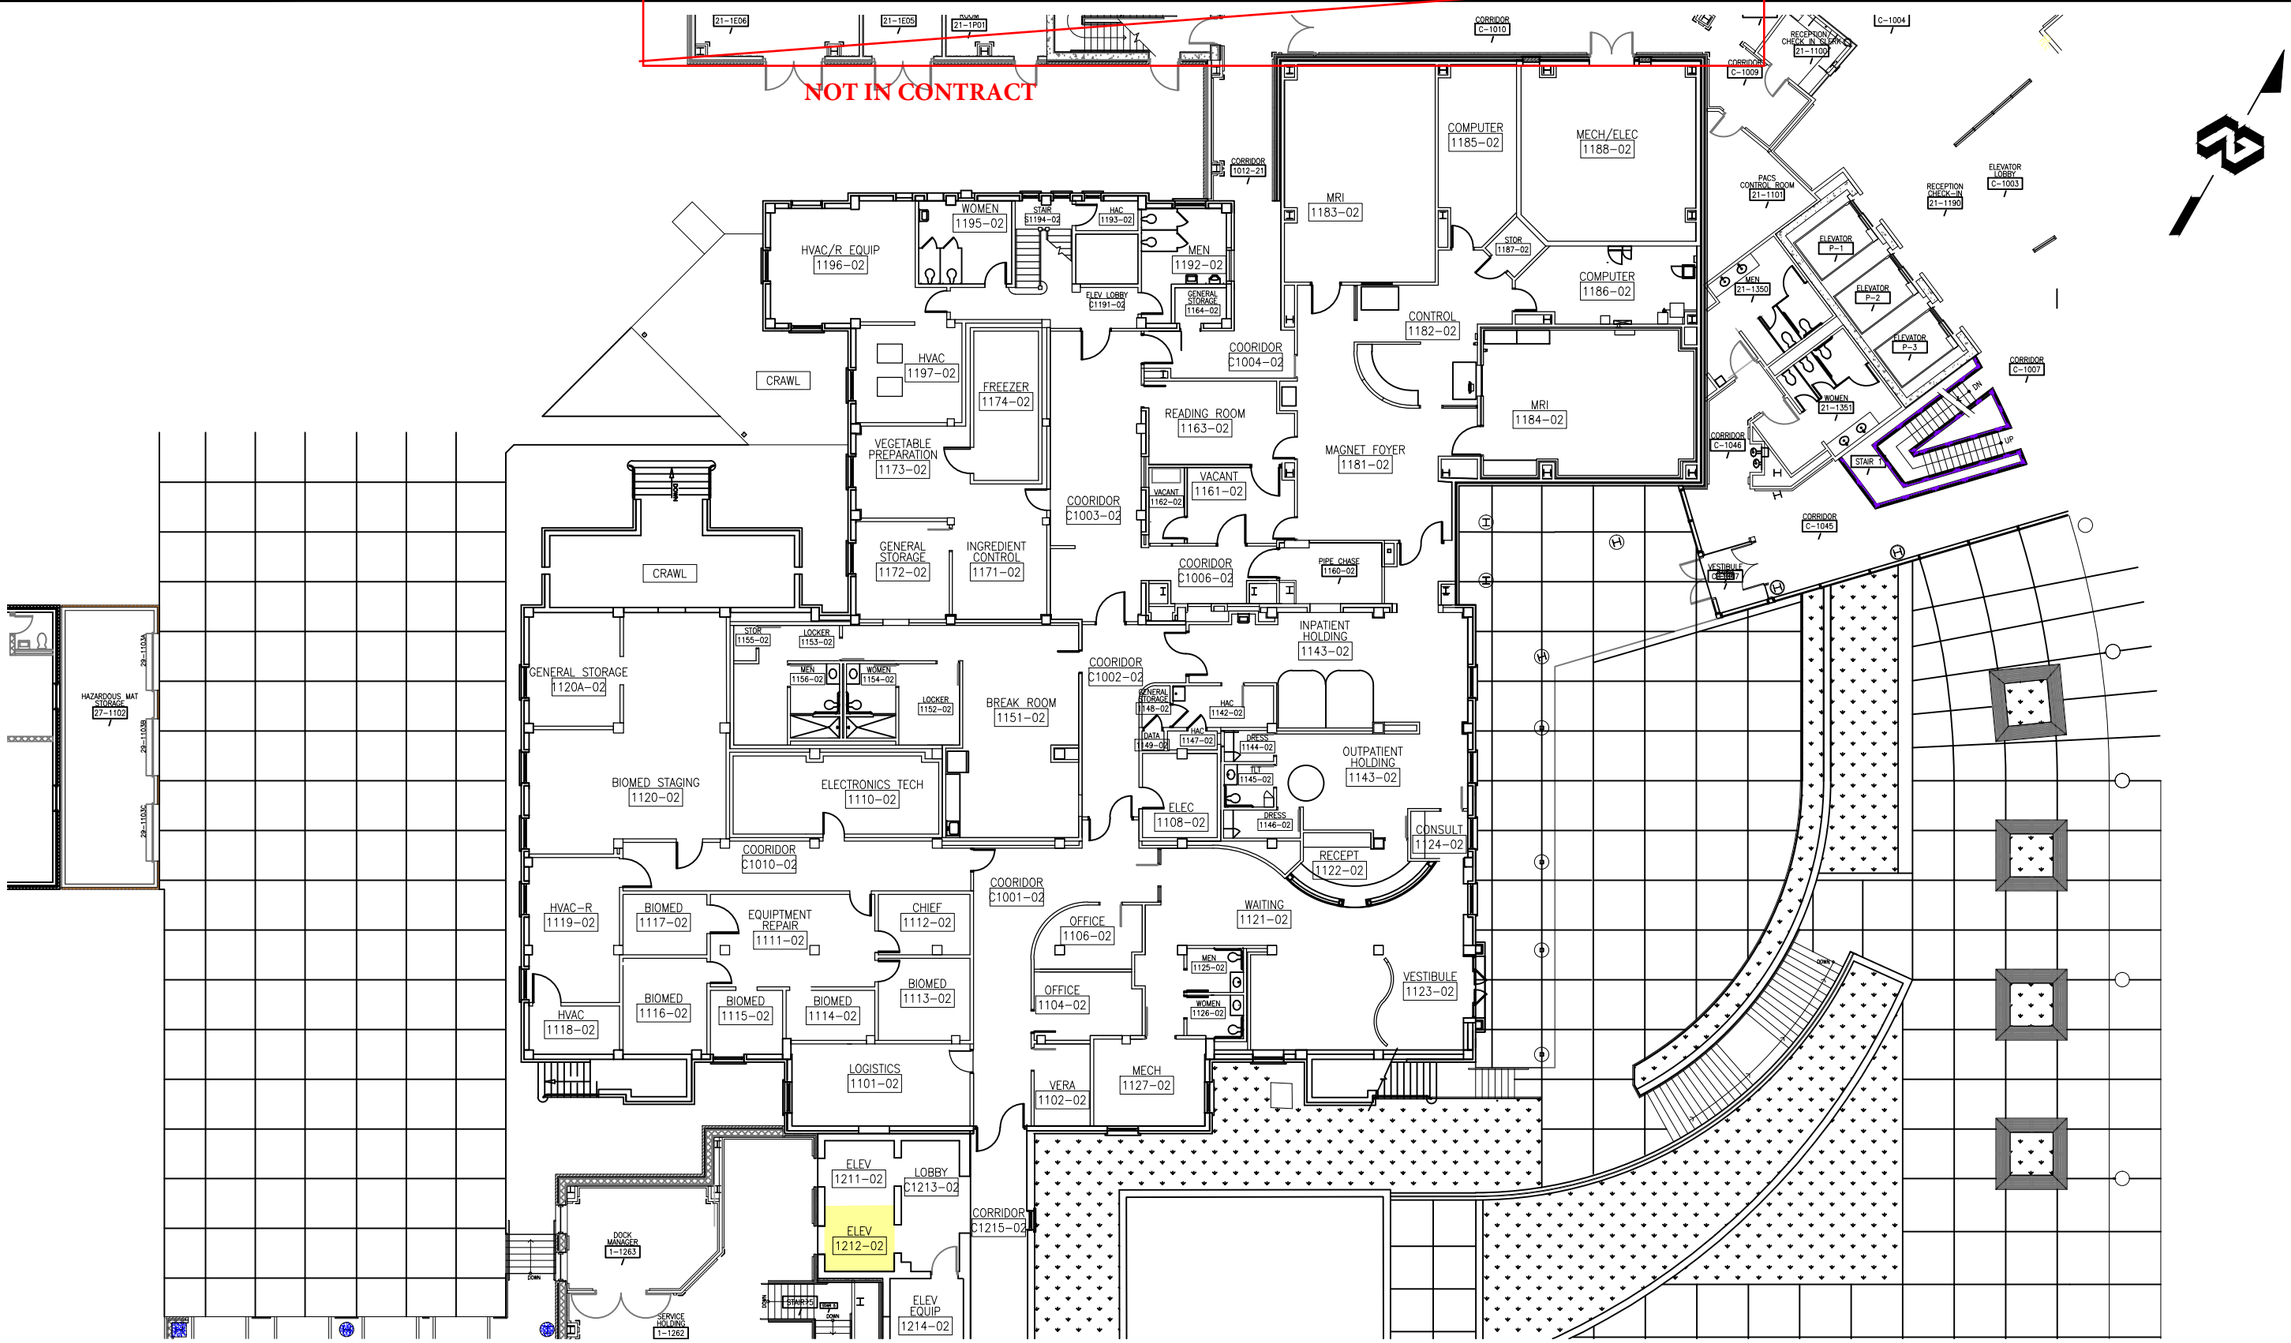

UPDATED BY: CGS (MRI ADDITION)	8/3/15
UPDATED BY: CGS (BIOMED RENO)	4/14/16
Notes and/or Revisions:	Date

CUSTOM VA FORM 08-6231B, MAY 2012

Approved: VHSO Facility Manager

Approved: Engineering Service Chief

Project Title: MRI Building

One inch or not to scale! 0 1

Scale: 3/64" = 1'-0"

Drawing Title: FIRST FLOOR PLAN

Location: Fayetteville, Arkansas

Checked: ENG

Drawn: JCH

Date: 12-8-12

Project Number: 564-17-107

Building Number: TWO (02)

Drawing Number: FS201

Sheet 1 of 3

Engineering Service

VETERANS HEALTH CARE SYSTEM OF THE OZARKS