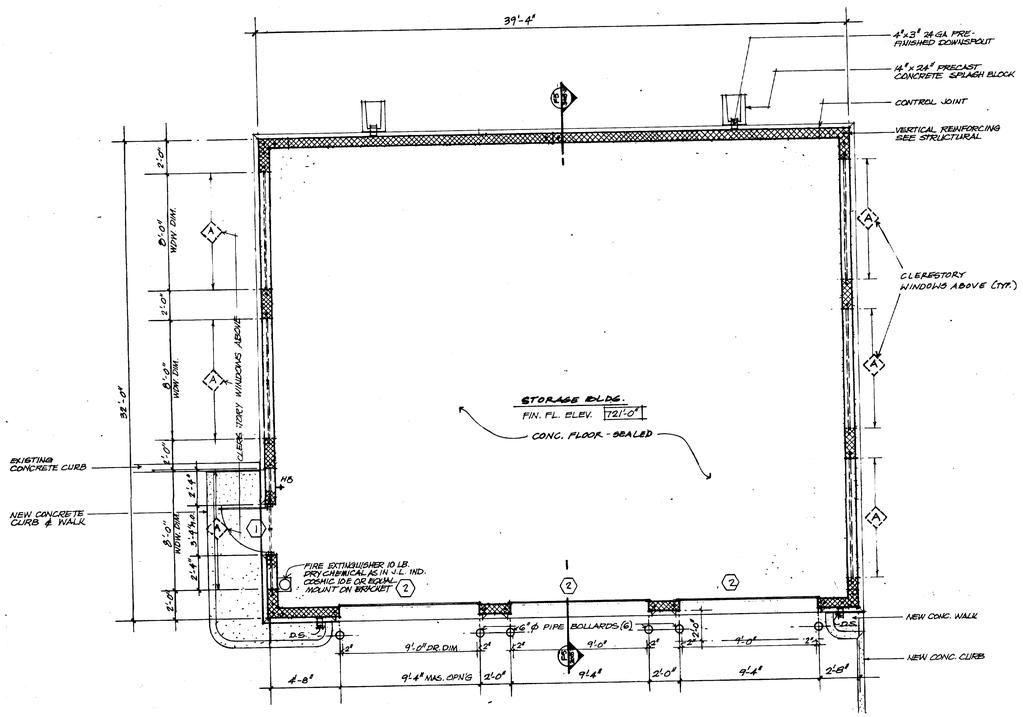

NORTH

D-2 / 3005-1 **FLOOR PLAN** 1/4" = 1'-0"

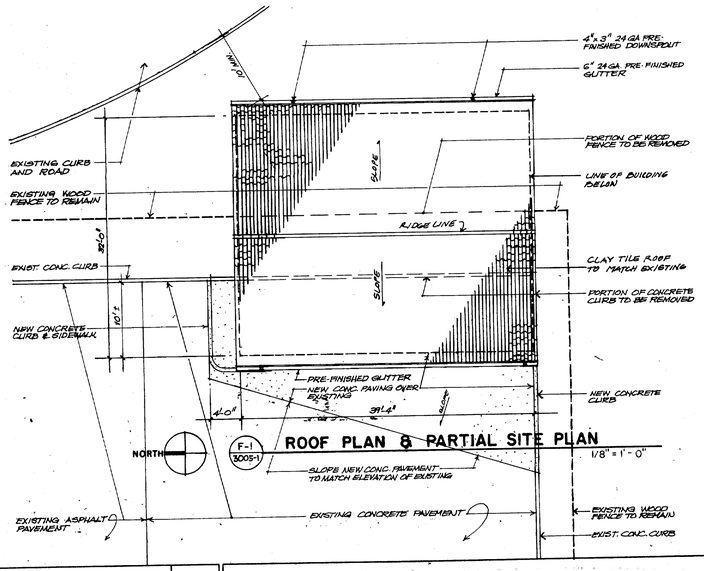

NORTH

F-1 / 3005-1 **ROOF PLAN & PARTIAL SITE PLAN** 1/8" = 1'-0"

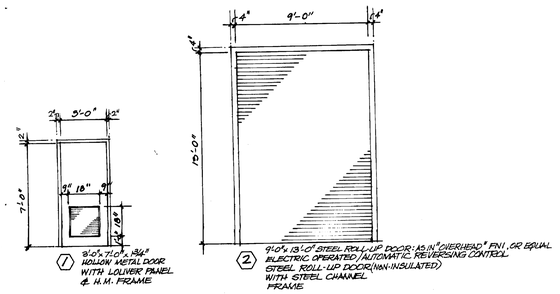

7 — 3'-0"x 7'-0"x 1¾" HOLLOW METAL DOOR WITH LOUVER PANEL & H.M. FRAME

2 — 9'-0"x 13'-0" STEEL ROLL-UP DOOR: 16 ¼" OVERHEAD, FAI, OR EQUAL ELECTRIC OPERATED, AUTOMATIC REVERSING CONTROL STEEL ROLL-UP DOOR (NON-INSULATED) WITH STEEL CHANNEL FRAME

B-6 / 3005-1 **DOOR TYPES** NO SCALE

A — ALUM. WINDOW FRAME W/ ¼" CLEAR FLOAT GLASS - FIXED.

B — 2'-0" DIAMETER ALUMINUM LOUVER. REFER TO ELEVATIONS FOR LOCATION

CIRCULAR ALUMINUM LOUVER - INSULATED MODIFIED AG IN "RELIABLE", BB BLADES OR EQUAL

C-6 / 3005-1 **WINDOW / LOUVER TYPES** NO SCALE

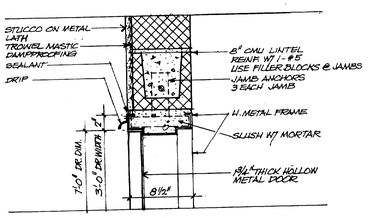

HEAD (JAMB SIMILAR)

E6 / 3005-1 — 1 **DOOR DETAIL** SCALE 1-1/2" = 1'-0"

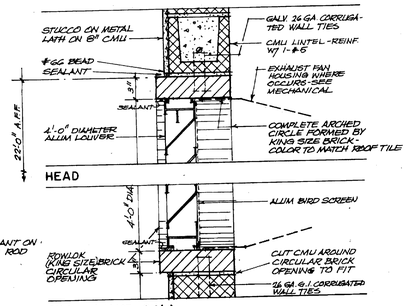

HEAD

SILL (JAMB SIM.)

F6 / 3005-1 — 8 **LOUVER DETAIL** SCALE 1-1/2" = 1'-0"

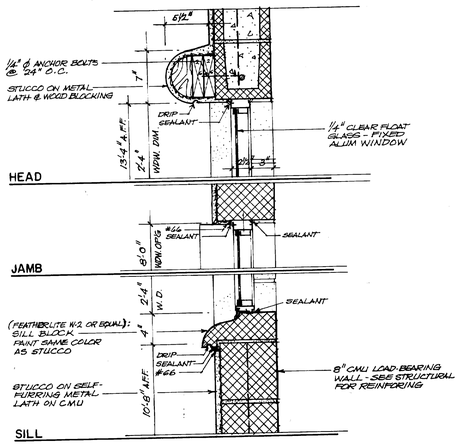

C8 / 3005-1 — A **WINDOW DETAILS** SCALE 1-1/2" = 1'-0"

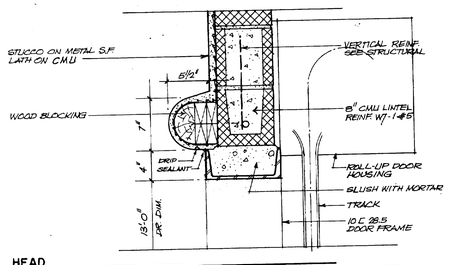

F8 / 3005-1 — 2 **ROLL-UP DOOR DETAILS** SCALE 1-1/2" = 1'-0"

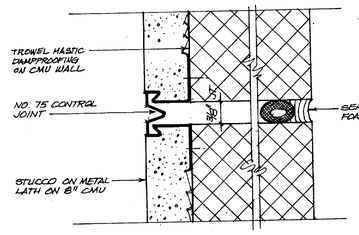

F4 / 3005-1 **CONTROL JOINT DETAIL** FULL SIZE

846S0054

CONSTRUCTION DOCUMENTS · CD SUBMISSION

Revisions	Date

Place Collaborative Inc.
HOUSTON | SAN ANTONIO — ARCHITECTS — PLANNING CONSULTANTS
700 N. ST. MARY'S, SAN ANTONIO, TEXAS — 512/223 3878
CSB - Building
MARMON, BLACKLAY, COUTRIN, PORTER, HAYS
Southwestern Bell Tele. Bldg. 1010 Lamar, Houston, Texas 77002 — (713) 654-1414

Drawing Title	STORAGE BUILDING
Approved: Area Project Manger	
Project Title	GRAVESITE DEVELOPMENT FORT SAM HOUSTON NATIONAL CEMETERY
Building Number	3005
Checked	
Drawn	
Location	San Antonio, Texas
Date	NOV. 23, 1992
Project No.	846-011
DRAWING NO.	3005-1
Dwg 21 of 45	

Office of Facilities — Department of Veterans Affairs

VA FORM 08-6231A, JAN 1990 (838478)