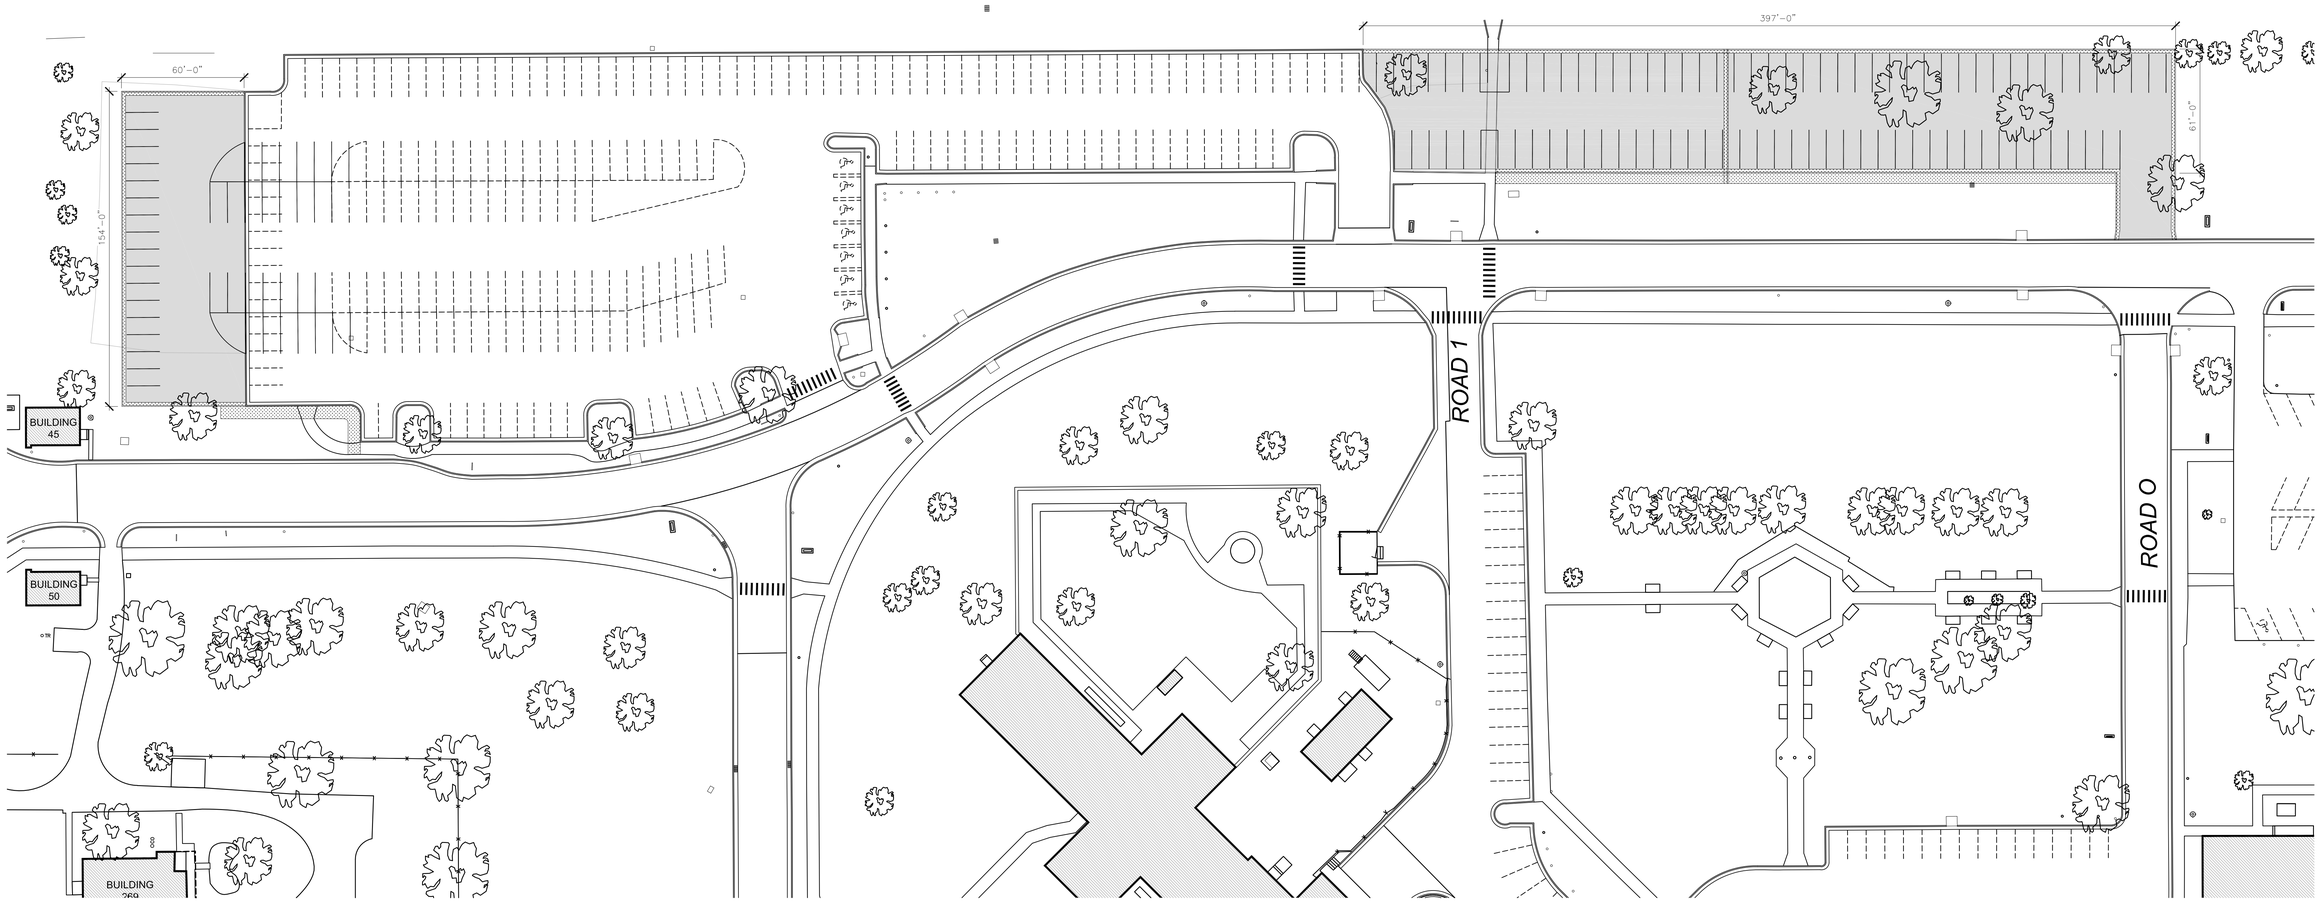

GENERAL NOTES:

1. REFER TO SHEET AS-101 FOR GENERAL NOTES.
2. CONTRACTOR SHALL CHALK PARKING LAYOUT FOR C.O.R. APPROVAL PRIOR TO APPLICATION OF NEW PAVEMENT MARKING.
3. PARKING LOT ASPHALT OVERLAY REQUIRES 14 DAYS TO FULLY CURE BEFORE MARKINGS CAN BE APPLIED.

16' 32'

N

No.	Description	Date

ARCHITECTS/ENGINEERS:

Building Key Plan:

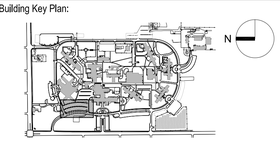

N

VA EASTERN KANSAS HEALTH CARE SYSTEM

Dwight D. Eisenhower VA Medical Center
Leavenworth
Colmery-O'Neil VA Medical Center
Topeka

VA | U.S. Department of Veterans Affairs

Drawing Title: **PARKING LOT #30 MARKING PLAN**	Project Title: **REPAIR PARKING LOTS 2, 3 & 30**		Date: 04/27/2017
			Project No. 589A5-17-175
Scale: **1" = 30'- 0"**	Building Number:	Checked By: **DEB** / Drawn By: **SRT**	Drawing No. **AS-106**
Approved:	Location: COLMERY-O'NEIL VA MEDICAL CENTER 2200 GAGE BLVD., TOPEKA, KS		Dwg. 9 Of 9

VA | Department of Veterans Affairs

Drawing Name: S:\Facilities\ENGINEERING SERVICE UNIT\Project Files\Current Projects\Construction\Repair parking lot 2, 3 & 30 (589a5-17-175)\Drawings\2016 PRKG LOT 2 & 3 REPAIRS.dwg Jul 18,2017 - 1:15pm