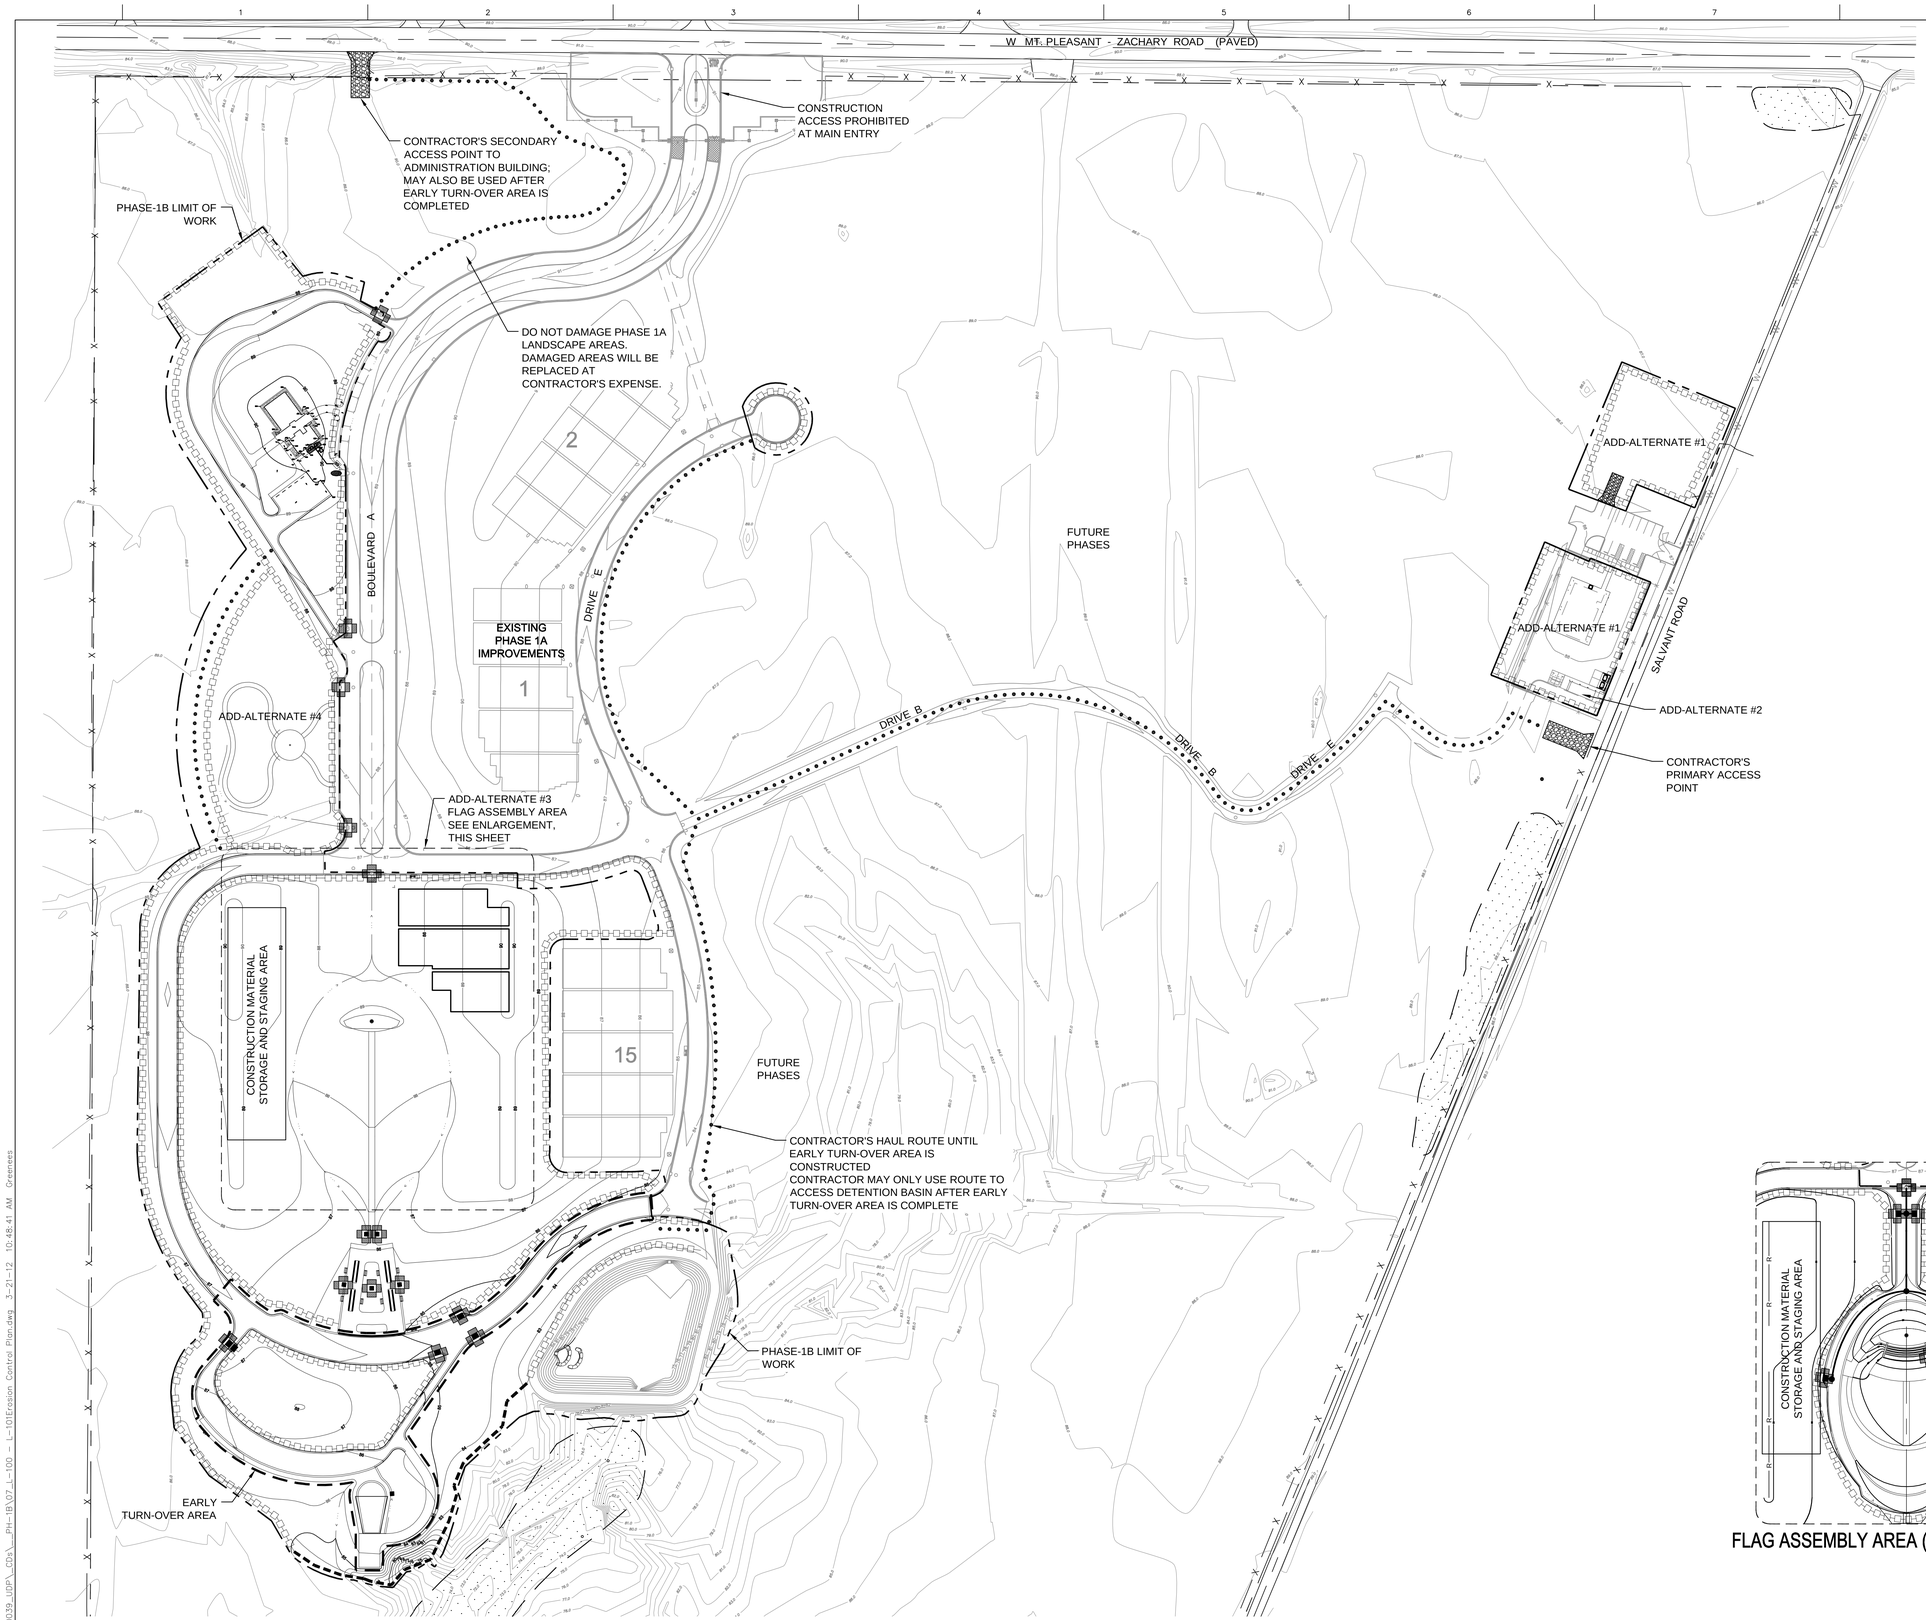

CONSTRUCTION DOCUMENTS

LEGEND

- FIBER ROLL PER C1 ON L-101
- STABILIZED CONSTRUCTION ACCESS PER C4 ON L-101
- SILT FENCE PER F1 ON L-101
- INLET PROTECTION PER F4 ON L-101
- GRAVEL BAG CHECK DAM (STACK BAGS 2 HIGH) PER F6 ON L-101
- 10' WIDE CONSTRUCTION HAUL ROUTE
- LIMIT OF WORK PHASE 1B
- WETLANDS

GENERAL NOTES

1. THE CONTRACTOR SHALL EXERCISE EVERY REASONABLE PRECAUTION TO PROTECT CHANNELS, STORM DRAINS, AND BODIES OF WATER FROM POLLUTION.
2. PROTECT ALL EXISTING DRAINAGE STRUCTURES AND OUTLETS FROM SEDIMENTATION AND EROSION, UNLESS OTHERWISE NOTED.
3. CONTRACTOR SHALL PROVIDE ANY NECESSARY WATER POLLUTION CONTROL DEVICES TO PREVENT, CONTROL, AND ABATE WATER POLLUTION AND IMPLEMENT GOOD HOUSEKEEPING PRACTICES TO REDUCE THE DISCHARGE OF POLLUTANTS FROM THE WORK SITE TO THE MAXIMUM EXTENT PRACTICAL.
4. EXERCISE CARE IN PRESERVING VEGETATION AND PROTECTING PROPERTY TO AVOID DISTURBING AREAS BEYOND THE LIMITS OF THE WORK OR AREAS IN WHICH EROSION CONTROL MEASURES HAVE NOT YET BEEN IMPLEMENTED. CONTRACTOR SHALL PROMPTLY REPAIR ANY DAMAGE CAUSED BY CONTRACTOR OPERATIONS AT HIS/HER SOLE EXPENSE.
5. PROTECT EXISTING ROADS. AVOID DRIVING HEAVY LOADS ON PHASE 1A PAVEMENT AND NEW PHASE 1B PAVEMENTS. USE GRAVEL BASE FOR HAUL ROADS. RESTORE HAUL ROADS TO EXISTING GRADE AND EXISTING CONDITION AT COMPLETION OF CONSTRUCTION. REMOVE HAUL ROUTE GRAVEL AND RESTORE TO EXISTING CONDITION AT COMPLETION OF CONSTRUCTION. HAUL ROUTE AREAS WHICH ARE OUTSIDE OF LIMIT OF WORK ARE TO RECEIVE EROSION CONTROL SEED MIX UNLESS EXISTING CONDITION IS MANICURED LANDSCAPING, IN WHICH IT IS TO BE RESTORED TO THE SAME. REFER TO SPECIFICATIONS AND LANDSCAPING PLAN FOR EROSION CONTROL MIX.

NPDES NOTES

1. CONTRACTOR IS ADVISED THAT THE STATE OF LOUISIANA HAS ADOPTED NATIONAL POLLUTION DISCHARGE ELIMINATION SYSTEM (NPDES) REQUIREMENTS IN ACCORDANCE WITH THE REQUIREMENTS OF THE CLEAN WATER ACT. THIS PROJECT IS SUBJECT TO ALL OF THE REQUIREMENTS CONTAINED IN THOSE ACTS, AS WELL AS THE REQUIREMENTS OF THE GENERAL CONSTRUCTION PERMIT LAR100000. THE CONTRACTOR SHALL ABIDE BY ALL OF THE LAWS, ORDINANCES AND REGULATIONS ASSOCIATED WITH THE NPDES, LPDES, THE CLEAN WATER ACT AND THE GENERAL PERMIT.
2. CONTRACTOR SHALL RETAIN ERODED SEDIMENTS AND OTHER POLLUTANTS ON-SITE AND NOT ALLOW TRANSPORTATION FROM THE SITE BY SHEET FLOW, SWALES, AREA DRAINS, NATURAL DRAINAGE, OR WIND. PROTECT STOCKPILES OF EARTH AND OTHER CONSTRUCTION RELATED MATERIALS FROM BEING TRANSPORTED FROM THE SITE BY WIND OR WATER.
3. AS PART OF THE NPDES REQUIREMENTS, A NOTICE OF INTENT MUST BE FILED AND A STORM WATER POLLUTION PREVENTION PLAN (SWPPP) MUST BE DEVELOPED FOR THIS PROJECT; AN OUTLINE OF THIS PLAN HAS BEEN DEVELOPED BY THE OWNER. THE CONTRACTOR SHALL UPDATE IT AS NECESSARY THROUGHOUT CONSTRUCTION OF THE PROJECT.
4. THE SWPPP MUST BE MAINTAINED THROUGHOUT THE COURSE OF CONSTRUCTION AND BE ACCESSIBLE AT ALL TIMES. AT THE CONSTRUCTION SITE, THE CONTRACTOR IS ADVISED THAT HE SHALL CONFORM TO THE REQUIREMENTS AND SHALL IMPLEMENT ALL OF THE MEASURES REQUIRED BY THE SWPPP, INCLUDING MAINTENANCE AND DILIGENT RECORD KEEPING AND LOGS AS REQUIRED BY THE SWPPP. NOT EVERY CONDITION CAN BE ANTICIPATED ON THIS EROSION CONTROL PLAN OR IN THE PROJECT'S SWPPP OUTLINE. CONTRACTOR SHALL IMPLEMENT EROSION AND SEDIMENT CONTROL MEASURES AS NECESSARY TO MEET THE REQUIREMENTS OF THE NPDES/LPDES.
5. THE OWNER / CONTRACTOR MUST KEEP COPIES OF THESE RECORDS AND LOGS WITH THE SWPPP AT THE CONSTRUCTION SITE FOR VIEWING BY THE STATE OF LOUISIANA OR ITS AGENTS DURING THE COURSE OF CONSTRUCTION.
6. EROSION CONTROL AND SEDIMENT CONTROL MUST BE IMPLEMENTED FOR THE DURATION OF THE CONSTRUCTION PROJECT, ON A CONTINUOUS BASIS, AND UPDATED AS SITE CONDITIONS WARRANT.

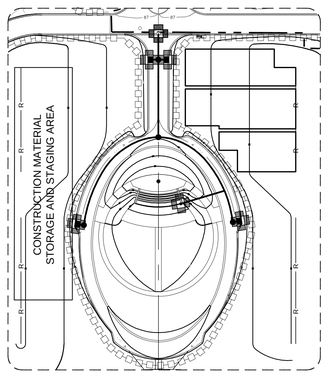

FLAG ASSEMBLY AREA (ADD-ALTERNATE #3)

NORTH

0 160

80

GRAPHIC SCALE: 1" = 80'

CONSTRUCTION DOCUMENTS

Revisions	Date

REGISTERED PROFESSIONAL ENGINEER MARK I. SILEIRA No. 71539 EXP. 12-31-13 CIVIL STATE OF CALIFORNIA

Carter::Burgess
A Wholly Owned Subsidiary of Jacobs
Consultants in Architecture, Engineering, Planning, and the Environment
Sacramento Office
180 Promenade Circle, Suite 300
Sacramento, California 95834
(916) 929-3323 Fax (916) 929-1772

Subconsultant List

DREYFUSS & BLACKFORD	3540 FOLSOM BOULEVARD, SACRAMENTO, CA 95816 (916) 453-1234
CAPITAL ENGINEERING CONSULTANTS	11020 SUN CENTER DRIVE, RANCHO CORDOVA, CA 95670 (916) 851-3500
ECOM ENGINEERING INC.	1796 TRIBUTE ROAD, SUITE 100 SACRAMENTO, CA (916) 641-5600
BUEHLER & BUEHLER STRUCTURAL ENGINEERS, INC.	600 Q STREET, STE. 200, SACRAMENTO, CA. 95811 (916) 443-0303
W.L. BURLE ENGINEERS, PA	111 S. WALNUT STREET, GREENVILLE, MS 38702 (662) 332-2619
AQUA ENGINEERING, INC.	4803 INNOVATION DRIVE, FORT COLLINS, CO 80525 (970) 229-9668
THE SIERRA WEST GROUP, LLC	2730 GATEWAY OAKS DRIVE, STE. 110 SACRAMENTO, CA. 95833 (916) 925-4000

NATIONAL CEMETERY ADMINISTRATION

Drawing Title: EROSION CONTROL PLAN	Project Title: LOUISIANA NATIONAL CEMETERY GRAVESITE EXPANSION PHASE 1B		Date: MARCH 22, 2012
Approved: Director, Office of Construction Management	Building Number	Checked: MIS / Drawn: SGA	Project No. 870CM3023B
Approved: Director, Project Management Service	Location: LOUISIANA NATIONAL CEMETERY ZACHARY, LOUISIANA		DRAWING NO. L-100
			Dwg. 14 Of 137

P:\Projects\WUXU0039\Drawings\WUXU0039_UDP_CDs__Ph1-1B\07_L-100 - L-101Erosion Control Plan.dwg 3-21-12 10:48:41 AM Greenees