CONSTRUCTION DOCUMENTS

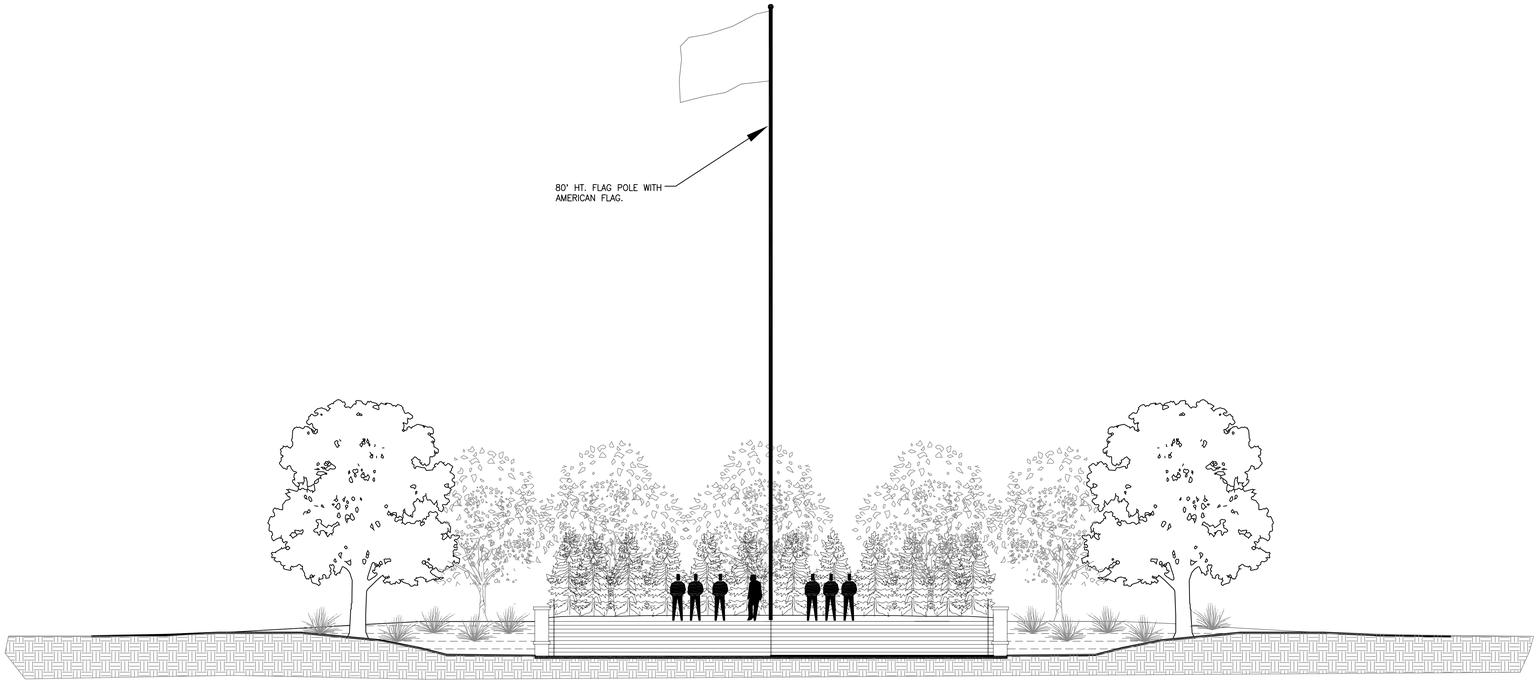

C3 SECTION - ELEVATION ACROSS FLAG ASSEMBLY AREA (ADD-ALTERNATE #3)

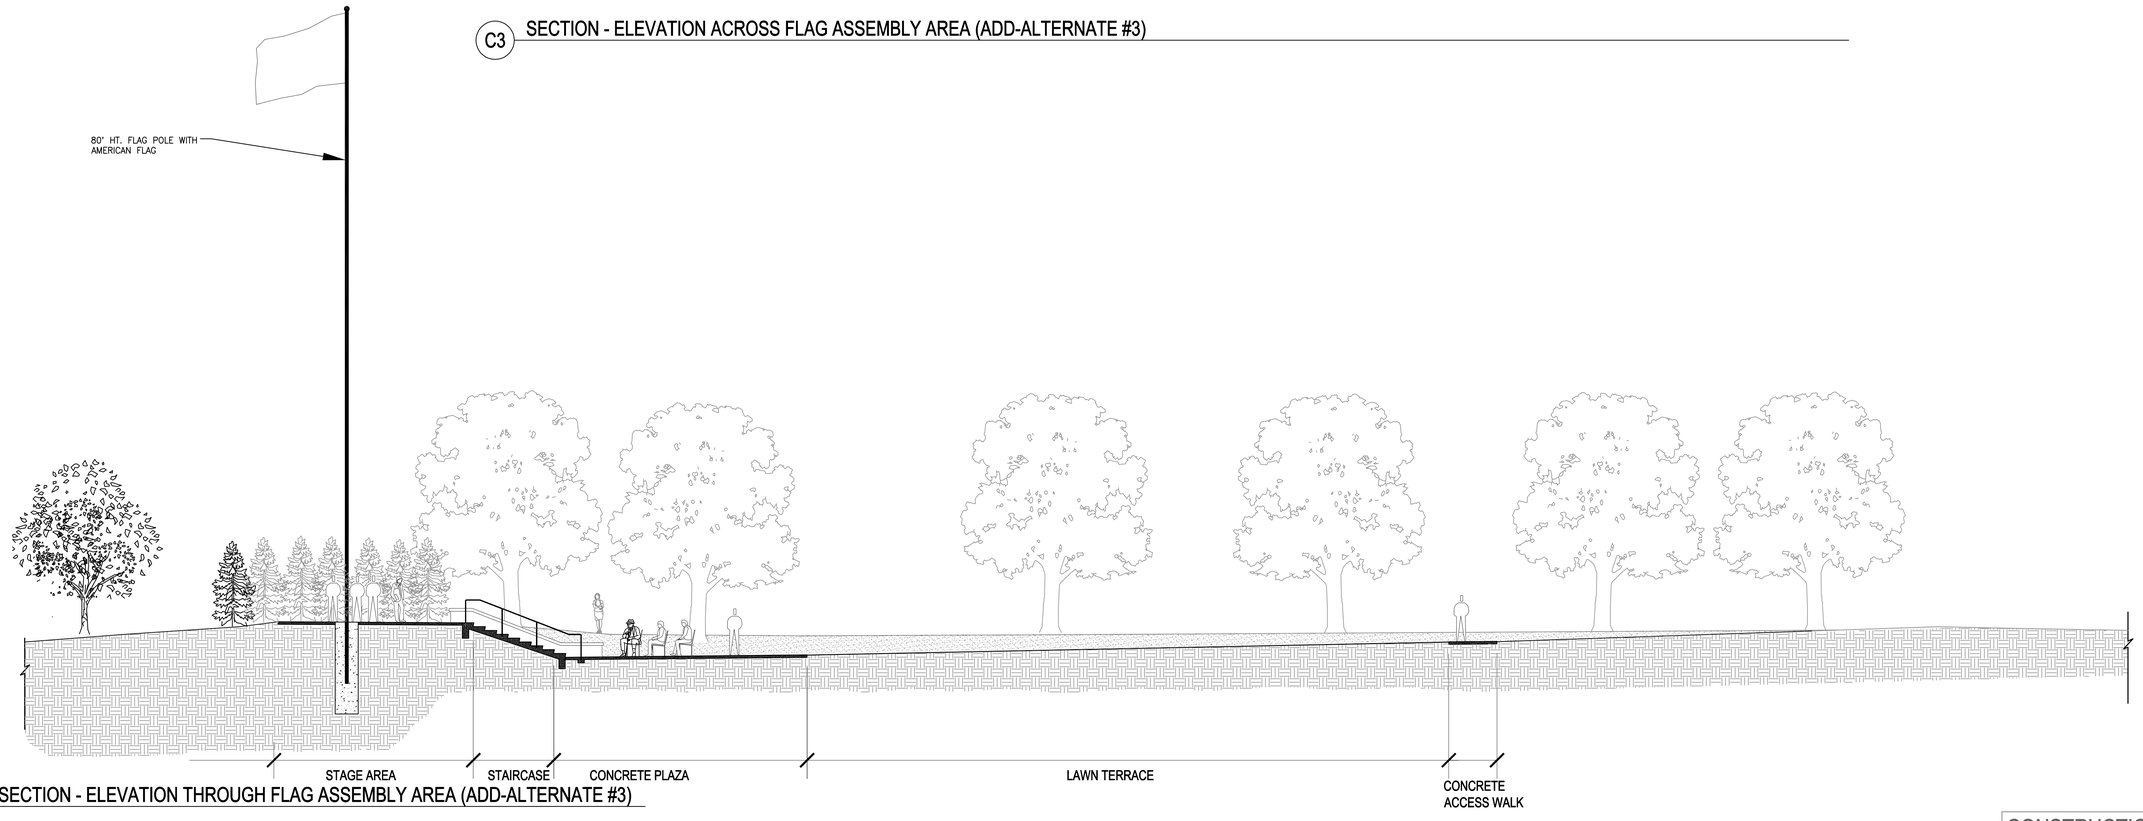

F1 SECTION - ELEVATION THROUGH FLAG ASSEMBLY AREA (ADD-ALTERNATE #3)

CONSTRUCTION DOCUMENTS

Revisions	Date

LICENSED LANDSCAPE ARCHITECT
REBECCA McNEIL FREEMAN
No. 4639
Signature
01/31/13
Renewal Date
Date
STATE OF CALIFORNIA

Carter:Burgess
A Wholly Owned Subsidiary of Jacobs
Consultants in Architecture, Engineering, Planning, and the Environment
Sacramento Office
180 Promenade Circle, Suite 300
Sacramento, California 95834
(916) 929-3323 Fax (916) 929-1772

Subconsultant List

DREYFUSS & BLACKFORD	3540 FOLSOM BOULEVARD, SACRAMENTO, CA 95816 (916) 453–1234
CAPITAL ENGINEERING CONSULTANTS	11020 SUN CENTER DRIVE, RANCHO CORDOVA, CA 95670 (916) 851–3500
ECOM ENGINEERING INC.	1796 TRIBUTE ROAD, SUITE 100 SACRAMENTO, CA (916) 641–5600
BUEHLER & BUEHLER STRUCTURAL ENGINEERS, INC.	600 Q STREET, STE. 200, SACRAMENTO, CA. 95811 (916) 443–0303
W.L. BURLE ENGINEERS, PA	111 S. WALNUT STREET, GREENVILLE, MS 38702 (662) 332–2619
AQUA ENGINEERING, INC.	4803 INNOVATION DRIVE, FORT COLLINS, CO 80525 (970) 229–9668
THE SIERRA WEST GROUP, LLC	2730 GATEWAY OAKS DRIVE, STE. 110 SACRAMENTO, CA. 95833 (916) 925–4000

NATIONAL CEMETERY ADMINISTRATION

Drawing Title: SITE SECTIONS FLAG ASSEMBLY AREA (ADD–ALTERNATE #3)	Project Title: LOUISIANA NATIONAL CEMETERY GRAVESITE EXPANSION PHASE 1B		Date: MARCH 22, 2012
Approved: Director, Office of Construction Management	Building Number	Checked WMR / Drawn RJM	Project No. 870CM3023B
Approved: Director, Project Management Service	Location: LOUISIANA NATIONAL CEMETERY ZACHARY, LOUISIANA		DRAWING NO. L-306 Dwg. 23 Of 137

P:\Projects\WUXU0039\Drawings\WUXU0039_UDP_CDs_PH-1B\10_L-303-306 Enlargement Plans.dwg 3-21-12 12:17:44 PM McNeilFreemanRJ