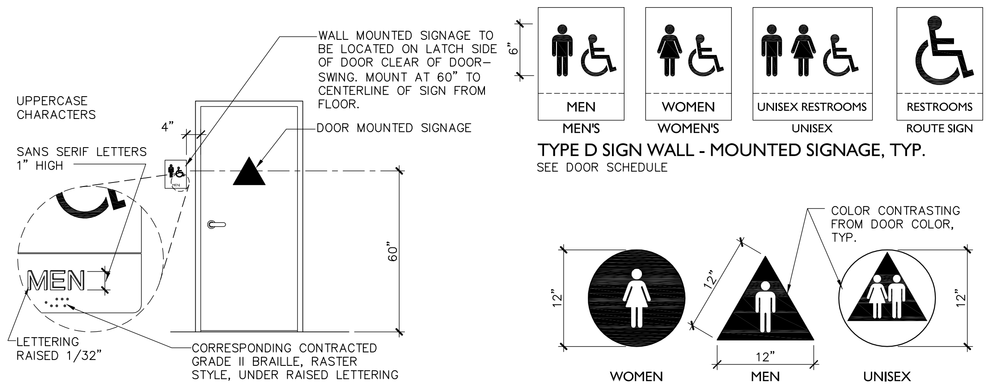

TYPE D SIGN WALL - MOUNTED SIGNAGE, TYP.
SEE DOOR SCHEDULE

TYPE C SIGN DOOR - MOUNTED SIGNAGE
SEE DOOR SCHEDULE

CONTRAST SHALL BE MIN. 70% BETWEEN COLORS (PER ADAAG A4.30.5)

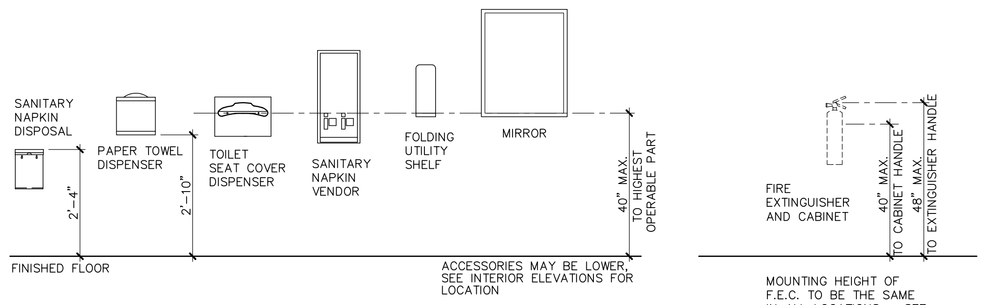

MISCELLANEOUS MOUNTING HEIGHTS

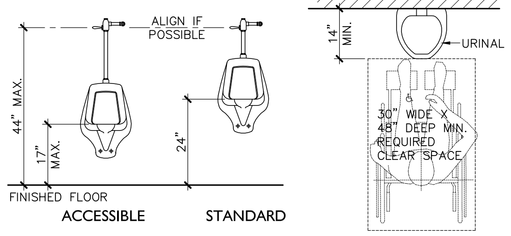

URINAL FRONT ELEVATION

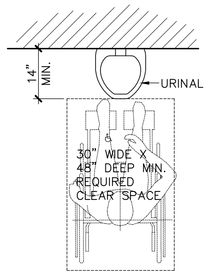

URINAL PLAN

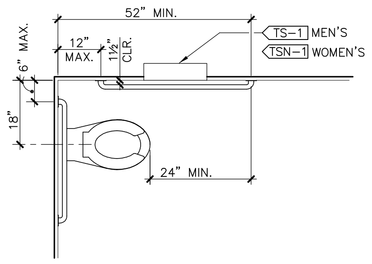

ACCESSIBLE WATER CLOSET PLAN

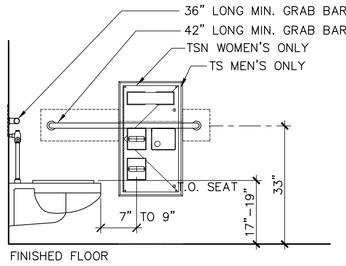

W.C. SIDE ELEVATION

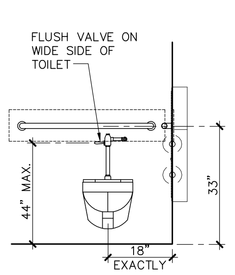

W.C. FRONT ELEVATION

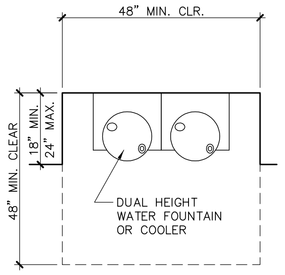

DRINKING FOUNTAIN PLAN

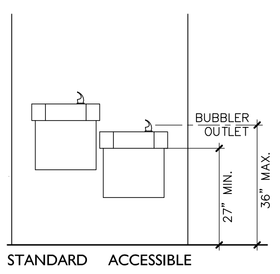

DRINKING FOUNTAIN FRONT ELEVATION

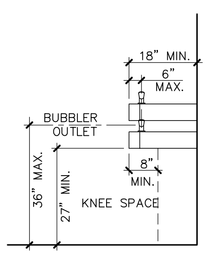

DRINKING FOUNTAIN SIDE ELEVATION

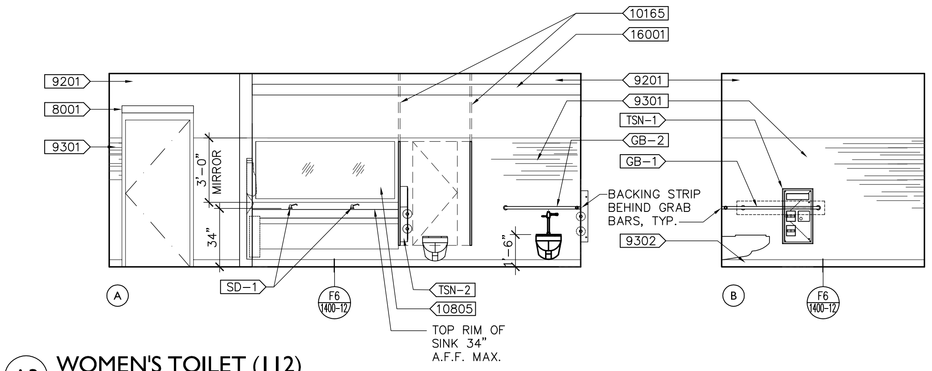

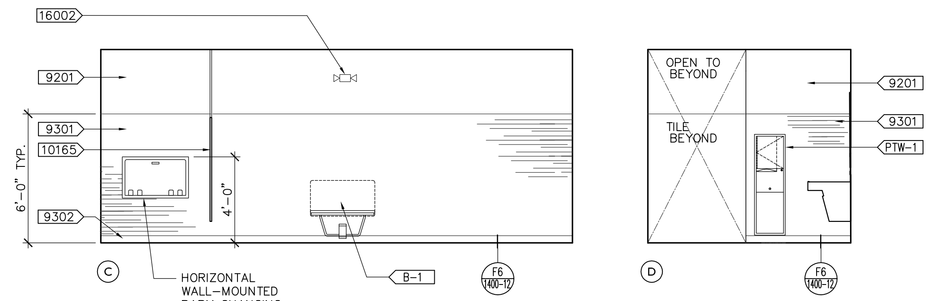

A3 WOMEN'S TOILET (112)

1/4" = 1'-0"

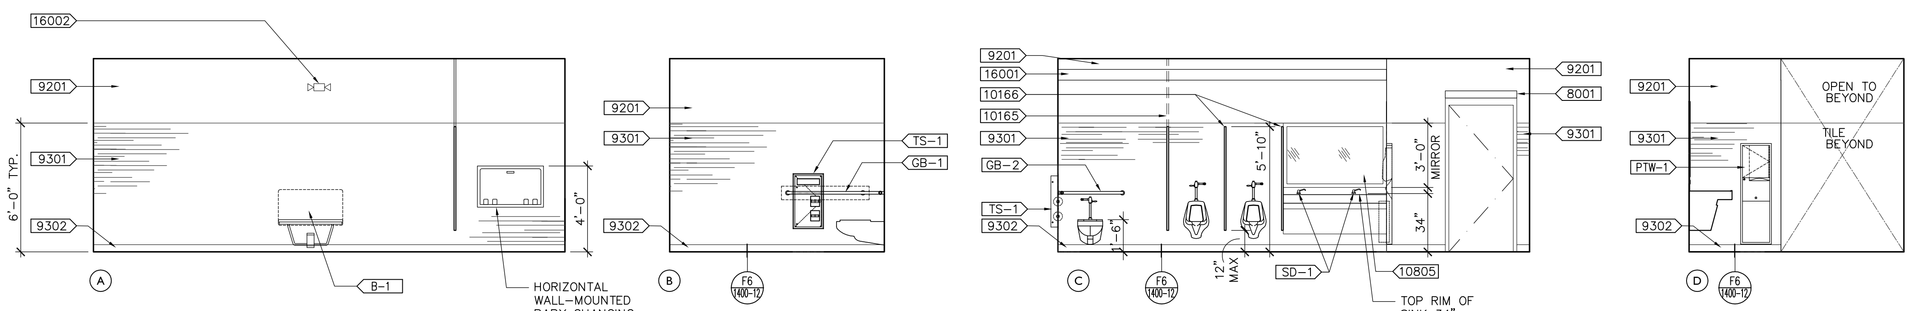

B3 MEN'S TOILET (113)

1/4" = 1'-0"

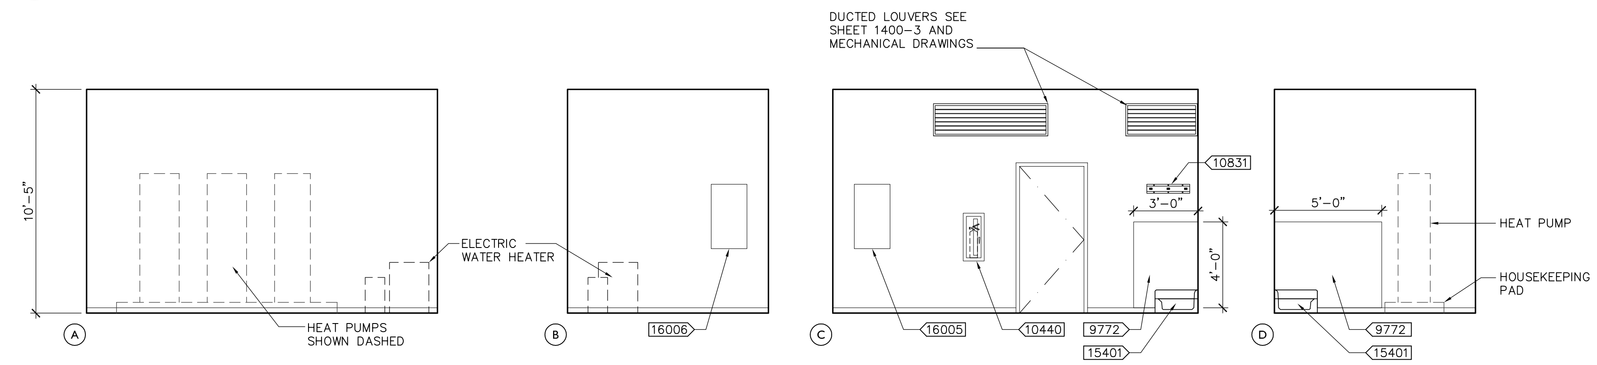

D3 MAINTENANCE (110)

1/4" = 1'-0"

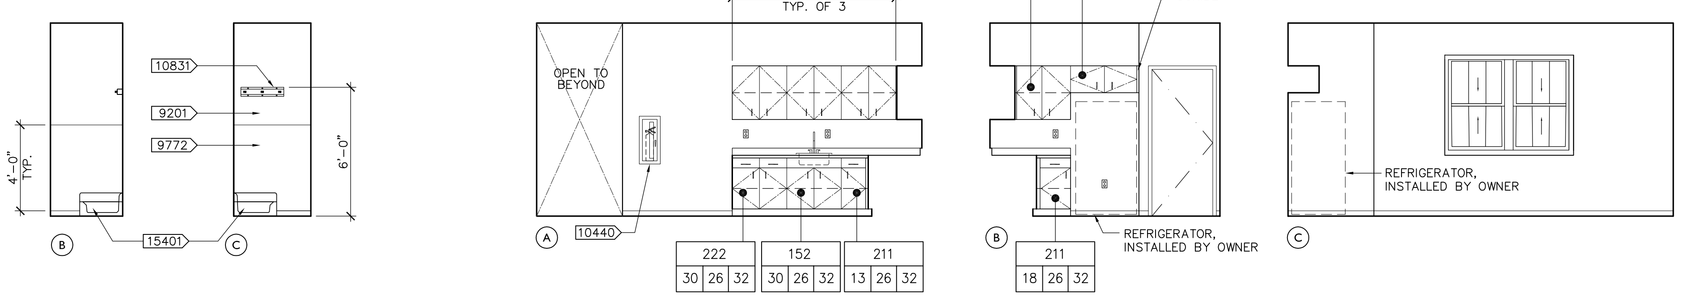

E3 JANITOR ROOM (107)

1/4" = 1'-0"

E5 BREAK ROOM (108)

1/4" = 1'-0"

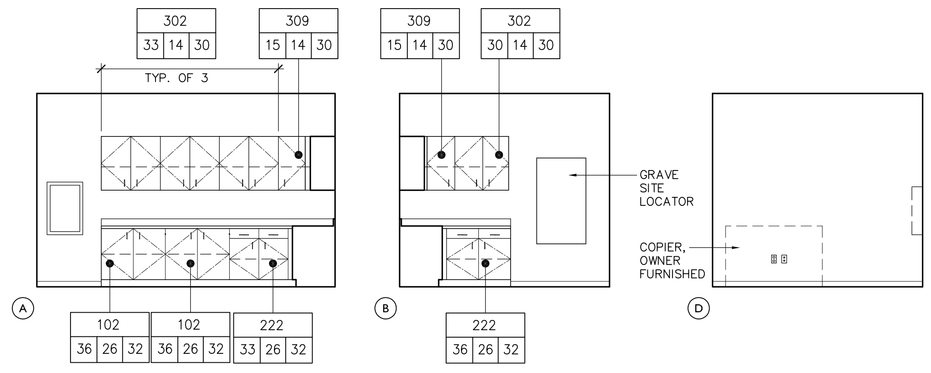

F3 STORAGE/KIOSK (102)

1/4" = 1'-0"

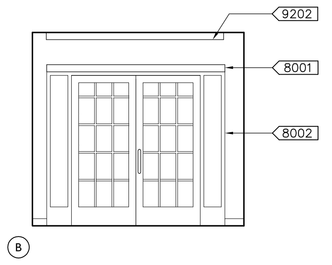

F6 RECEPTION (105)

1/4" = 1'-0"

GENERAL NOTES:

1. FURNISH BLOCKING AND SUPPORT AS REQUIRED FOR ALL CASEWORK, HARDWARE AND MISC. EQUIPMENT ATTACHED TO WALLS
2. TOILET ACCESSORIES ARE TO BE HANDICAPPED ACCESSIBLE WITH A MAXIMUM REACH HEIGHT OF 40" MAX FROM FLOOR HEIGHT TO OPERABLE PART OF ACCESSORY UNLESS NOTED OTHERWISE.

   DISPENSER MAX. PROJECTION FROM WALL:
   A. TOILET TISSUE– 3"
   B. OTHER DISPENSERS– 4"

   REFER TO: ACCESSIBLE RESTROOMS – GENERAL REQUIREMENTS
3. REFER TO MANUFACTURER'S MOUNTING LITERATURE & MOUNTING INSTRUCTIONS PRIOR TO INSTALLATION.

KEYNOTES:

B–1	36"Wx18"D WALL MTD. ADA FOLDING BENCH
GB–1	42" LONG GRAB BAR (BESIDE W.C.)
GB–2	36" LONG GRAB BAR (BEHIND W.C.)
PTW–1	PAPER TOWEL DISPENSER & WASTE RECEPTACLE (600 C–FOLD TOWELS)
SD–1	AUTOMATIC SOAP DISPENSER MOUNTED
SD–2	SOAP DISPENSER, WALL MOUNTED (BOBRICK B–2111) OR EQUAL
TS–1	TOILET TISSUE/SEAT COVER DISPENSER, RECESSED TYPE IF WALL MOUNTED
TSN–1	TOILET TISSUE/SEAT COVER DISPENSER AND NAPKIN DISPOSAL, RECESSED TYPE IF WALL MOUNTED
TSN–2	SURFACE MOUNTED TOILET TISSUE/SEAT COVER DISPENSER AND NAPKIN DISPOSAL
8001	DOOR OPERATOR
8002	STOREFRONT ENTRANCE
9201	GYPSUM BOARD, PAINTED SEE FINISH SCHEDULE
9202	GYPSUM BOARD SOFFIT
9301	WALL TILE
9302	WALL BASE WITH 3/8" INTEGRAL RADIUS, SEE DETAIL F6 (400-17)
9304	TILE BULLNOSE TRIM
9772	MARLITE FRP WALL PROTECTION
10165	CEILING HUNG SOLID COLOR REINFORCED COMPOSITE TOILET PARTITIONS, COLOR; DESERT BEIGE (BOBRICK OR EQUAL)
10166	WALL MOUNTED SOLID COLOR REINFORCED COMPOSITE URINAL PARTITION
10440	FIRE EXTINGUISHER CABINET F2 (400-17)
10804	MIRROR 28" X 42" WITH STAINLESS STEEL FRAME.
10805	MIRROR 72"(F.V.) X 40" WITH STAINLESS STEEL FRAME
10831	MOP AND BROOM HOLDER
15401	MOP SINK, SEE PLUMBING DRAWINGS
16001	LIGHT FIXTURE
16002	FIRE HORN/STROBE
16003	FIRE STROBE
16004	ELECTRICAL PANEL
16005	SECURITY PANEL
16006	FIRE ALARM PANEL

CABINETWORK TAG:
W | ###
W | D | H
WI = WOODWORK INSTITUTE REFERENCE STANDARD
W = WIDTH, D= DEPTH, H = HEIGHT

CONSTRUCTION DOCUMENTS

CONSTRUCTION DOCUMENTS

Revisions	Date

Carter=Burgess
A Wholly Owned Subsidiary of Jacobs
Consultants in Architecture, Engineering, Planning, and the Environment
Sacramento Office
180 Promenade Circle, Suite 300
Sacramento, California 95834
(916) 929-3323 Fax (916) 929-1772

LICENSED ARCHITECT C20883 JOHN CHISHOLM WEBBE REN. 10/31/13 STATE OF CALIFORNIA

Subconsultant List	
DREYFUSS & BLACKFORD	3540 FOLSOM BOULEVARD, SACRAMENTO, CA 95816 (916) 453–1234
CAPITAL ENGINEERING CONSULTANTS	11020 SUN CENTER DRIVE, RANCHO CORDOVA, CA 95670 (916) 851–3500
ECOM ENGINEERING INC.	1796 TRIBUTE ROAD, SUITE 100 SACRAMENTO, CA (916) 641–5600
BUEHLER & BUEHLER STRUCTURAL ENGINEERS, INC.	600 Q STREET, STE. 200, SACRAMENTO, CA. 95811 (916) 443–0303
W.L. BURLE ENGINEERS, PA	111 S. WALNUT STREET, GREENVILLE, MS 38702 (662) 332–2619
AQUA ENGINEERING, INC.	4803 INNOVATION DRIVE, FORT COLLINS, CO 80525 (970) 229–9668
THE SIERRA WEST GROUP, LLC	2730 GATEWAY OAKS DRIVE, STE. 110 SACRAMENTO, CA. 95833 (916) 925–4000

NATIONAL CEMETERY ADMINISTRATION

Drawing Title	P.I.C./ADMINISTRATION BUILDING INTERIOR ELEVATIONS
Project Title	LOUISIANA NATIONAL CEMETERY GRAVESITE EXPANSION PHASE 1B
Date:	MARCH 22, 2012
Project No.	870CM3023B
Approved: Director, Office of Construction Management	
Building Number	1400
Checked	
Drawn	DD
DRAWING NO.	1400-5
Approved: Director, Project Management Service	
Location	LOUISIANA NATIONAL CEMETERY ZACHARY, LOUISIANA
Dwg.	71 Of 137

G:\B0015.00 Port Hudson VA Cemetery\Construction Documents\CAD\1400-5 Admin PIC Int Elevations.dwg 3-16-12 03:58:42 PM gschulmeister