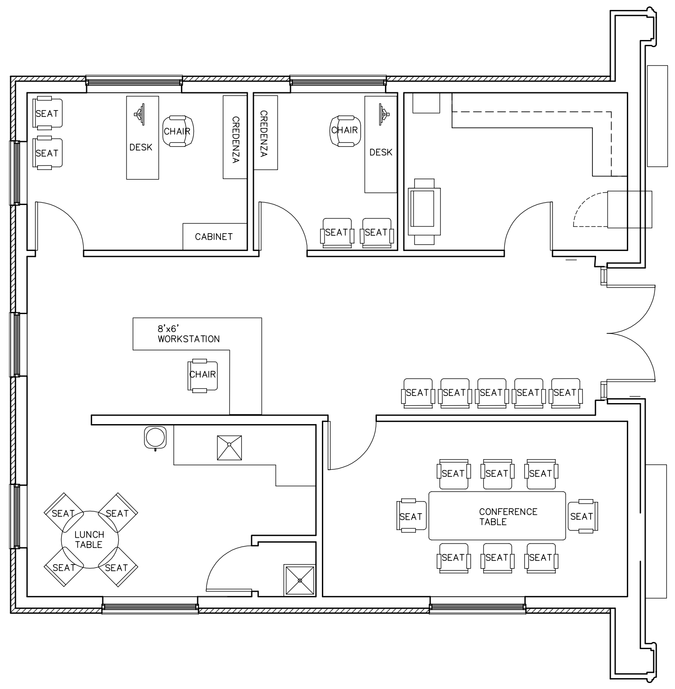

2 FURNITURE PLAN - N.I.C. (FOR REFERENCE ONLY)

3/16"=1'-0"

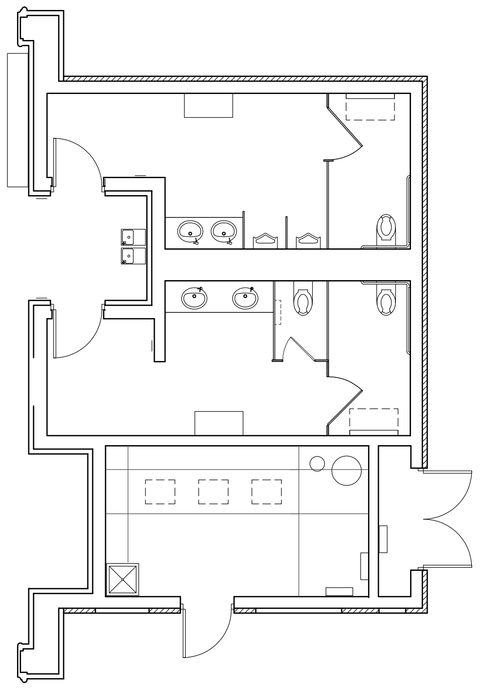

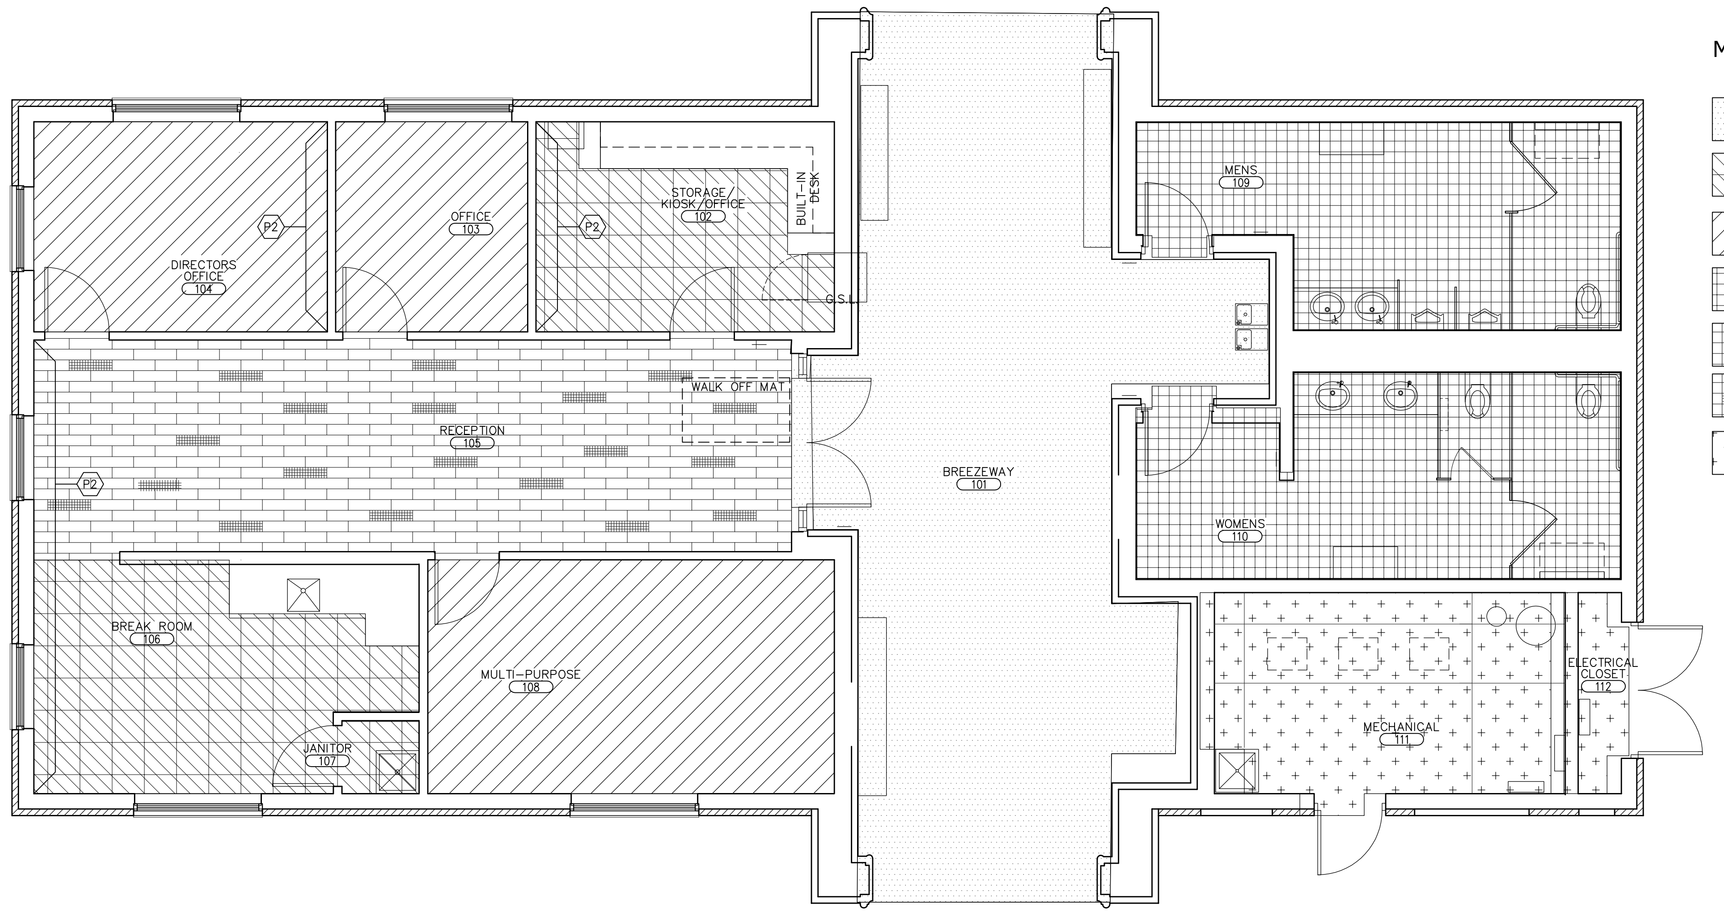

1 FINISH PLAN

1/4"=1'-0"

MATERIAL LEGEND

- STAINED CONCRETE WITH LIGHT BROOM FINISH
- LINOLEUM
- CARPET
- CERAMIC TILES
- CERAMIC TILES 6x24
- CERAMIC TILES 1X2
- CONCRETE WITH STL. TROWEL FINISH
- P# PAINT COLOR TYPE, SEE FINISH LEGEND

NORTH

0 4' 8'

GRAPHIC SCALE: ¼" = 1'-0"

CONSTRUCTION DOCUMENTS

FINISH SCHEDULE

	ROOM		FLOOR FINISH					WALL BASE			WALLS												CEILING			MISC.			NOTES
											NORTH			EAST			SOUTH			WEST									
	NUMBER	NAME	CARPET	LINOLEUM	TILE	CONCRETE	OTHER	RUBBER	TILE	ALUMINUM	GYPSUM BOARD	CERAMIC TILE	OTHER	GYPSUM BOARD	CERAMIC TILE	OTHER	GYPSUM BOARD	CERAMIC TILE	OTHER	GYPSUM BOARD	CERAMIC TILE	OTHER	ACOUSTICAL	GYPSUM BOARD	OTHER	CABINETS	COUNTERTOPS	OTHER	
	ADMINISTRATION BUILDING																												
	101	BREEZEWAY				BC																			CB				
	102	STORAGE/KIOSK/OFFICE		L1				B1			P1			P1			P1			P2				P1		PL1	SS1		
	103	OFFICE	C1					B1			P1			P1			P1			P1			A1						
	104	DIRECTOR'S OFFICE	C1					B1			P1			P2			P1			P1			A1						
	105	RECEPTION			T3, T4				T3		P1			P1			P1			P2			A1						
	106	BREAK ROOM		L1				B1			P1			P1			P1			P2			A1			PL1	SS1		
	107	JANITOR		L1				B1			P1		FRP	P1		FRP	P1		FRP	P1		FRP		P1					
	108	MULTI-PURPOSE	C1					B1			P1			P1			P1			P1			A1						
	109	MEN'S RESTROOM			T2				T1		P1	T1		P1	T1		P1	T1		P1	T1			P1		PL2	SS2	PL2	
	110	WOMEN'S RESTROOM			T2				T1		P1	T1		P1	T1		P1	T1		P1	T1			P1		PL2	SS2	PL2	
	111	MAINTENANCE				E1		B1			P1			P1			P1			P1				P1					
	112	ELECTRICAL CLOSET				E1		B1			P1			P1			P1			P1				P1					

END OF SCHEDULE

FINISH LEGEND

FLOOR FINISH

- C1 Broadloom Carpet– Tandus Monterey– Tatami III Sedge 02210
- BC Broom finished concrete
- E1 Concrete with stl trowel finish
- L1 Armstrong, Marmorette Linoleum– Atmosphere LP556
- T2 Restroom Floor Tile– Dal Tile– Fabrique – Gris Linen P690
- T3 Floor Tile– American Olean– St. Germain – Sauge SE66 6x24
- T4 Floor Tile– American Olean– St. Germain – Sauge Mosaic SE66 1x2

WALL BASE

- B1 Roppe Pinnacle 700 Series– 150 Dark Grey

WALL FINISH

- P1 Paint– Kelly Moore – Pressed Linen – OW209–1
- P2 Accent Paint– Kelly Moore – Sailboat Blue – KM3167–3
- T1 Restroom Wall Tile– Dal Tile– Fabrique – Blanc Linen – P685

CEILING

- A1 2x2 Acoustical Suspended Panels– Armstrong– Dune
- CB Cement board soffit
- X No Ceiling – Open to Structure

COUNTERTOPS / CASEWORK

- PL1 Plastic Laminate – Formica – 7012–58 – Amber Maple
- PL2 Plastic Laminate Toilet Partitions/ Cabinets – Formica – 928–58 – Mouse
- PL3 Plastic Laminate Countertop Surfaces – Wilsonart – Green Soapstone 4885–38
- SS1 Solid Surface– Corian– Moss
- SS2 Solid Surface– Zodiaq– Linen

MISCELLANEOUS

- FRP Marlite FRP– P–100 White – Wainscot wet walls in janitor rooms
- P3 Door and Trim Paint– Kelly Moore – Hi Ho Silver – KM3843–1
- P4 Cement Board Ceiling Paint – Kelly–Moore – Sand Pebble – 171
- P5 Exterior Door and Frame Color – Colonial Red (to match brick color)

NOTE LEGEND

1 Smooth drywall with no texture, typical at all walls and ceilings

CONSTRUCTION DOCUMENTS

Revisions	Date

LICENSED ARCHITECT C20883 JOHN CHISHOLM WEBBE REN. 10/31/11 STATE OF CALIFORNIA

Carter Burgess
A Wholly Owned Subsidiary of Jacobs
Consultants in Architecture, Engineering, Planning, and the Environment
Sacramento Office
180 Promenade Circle, Suite 300
Sacramento, California 95834
(916) 929-3323 Fax (916) 929-1772

Subconsultant List	
DREYFUSS & BLACKFORD	3540 FOLSOM BOULEVARD, SACRAMENTO, CA 95816 (916) 453–1234
CAPITAL ENGINEERING CONSULTANTS	11020 SUN CENTER DRIVE, RANCHO CORDOVA, CA 95670 (916) 851–3500
ECOM ENGINEERING INC.	1796 TRIBUTE ROAD, SUITE 100 SACRAMENTO, CA (916) 641–5600
BUEHLER & BUEHLER STRUCTURAL ENGINEERS, INC.	600 Q STREET, STE. 200, SACRAMENTO, CA. 95811 (916) 443–0303
W.L. BURLE ENGINEERS, PA	111 S. WALNUT STREET, GREENVILLE, MS 38702 (662) 332–2619
AQUA ENGINEERING, INC.	4803 INNOVATION DRIVE, FORT COLLINS, CO 80525 (970) 229–9668
THE SIERRA WEST GROUP, LLC	2730 GATEWAY OAKS DRIVE, STE. 110 SACRAMENTO, CA. 95833 (916) 925–4000

NATIONAL CEMETERY ADMINISTRATION

Drawing Title	P.I.C./ADMINISTRATION FINISH & FURNITURE PLAN
Project Title	LOUISIANA NATIONAL CEMETERY GRAVESITE EXPANSION PHASE 1B
Date:	MARCH 22, 2012
Project No.	870CM3023B
Approved: Director, Office of Construction Management	
Building Number	
Checked	.
Drawn	WGS
DRAWING NO.	1400-8
Approved: Director, Project Management Service	
Location	LOUISIANA NATIONAL CEMETERY ZACHARY, LOUISIANA
Dwg. 74 Of 137	

G:\B0015.00 Port Hudson VA Cemetery\Construction Documents\CAD\1400-8 Admin PIC Finish Plan.dwg 3-16-12 04:01:15 PM gschulmeister