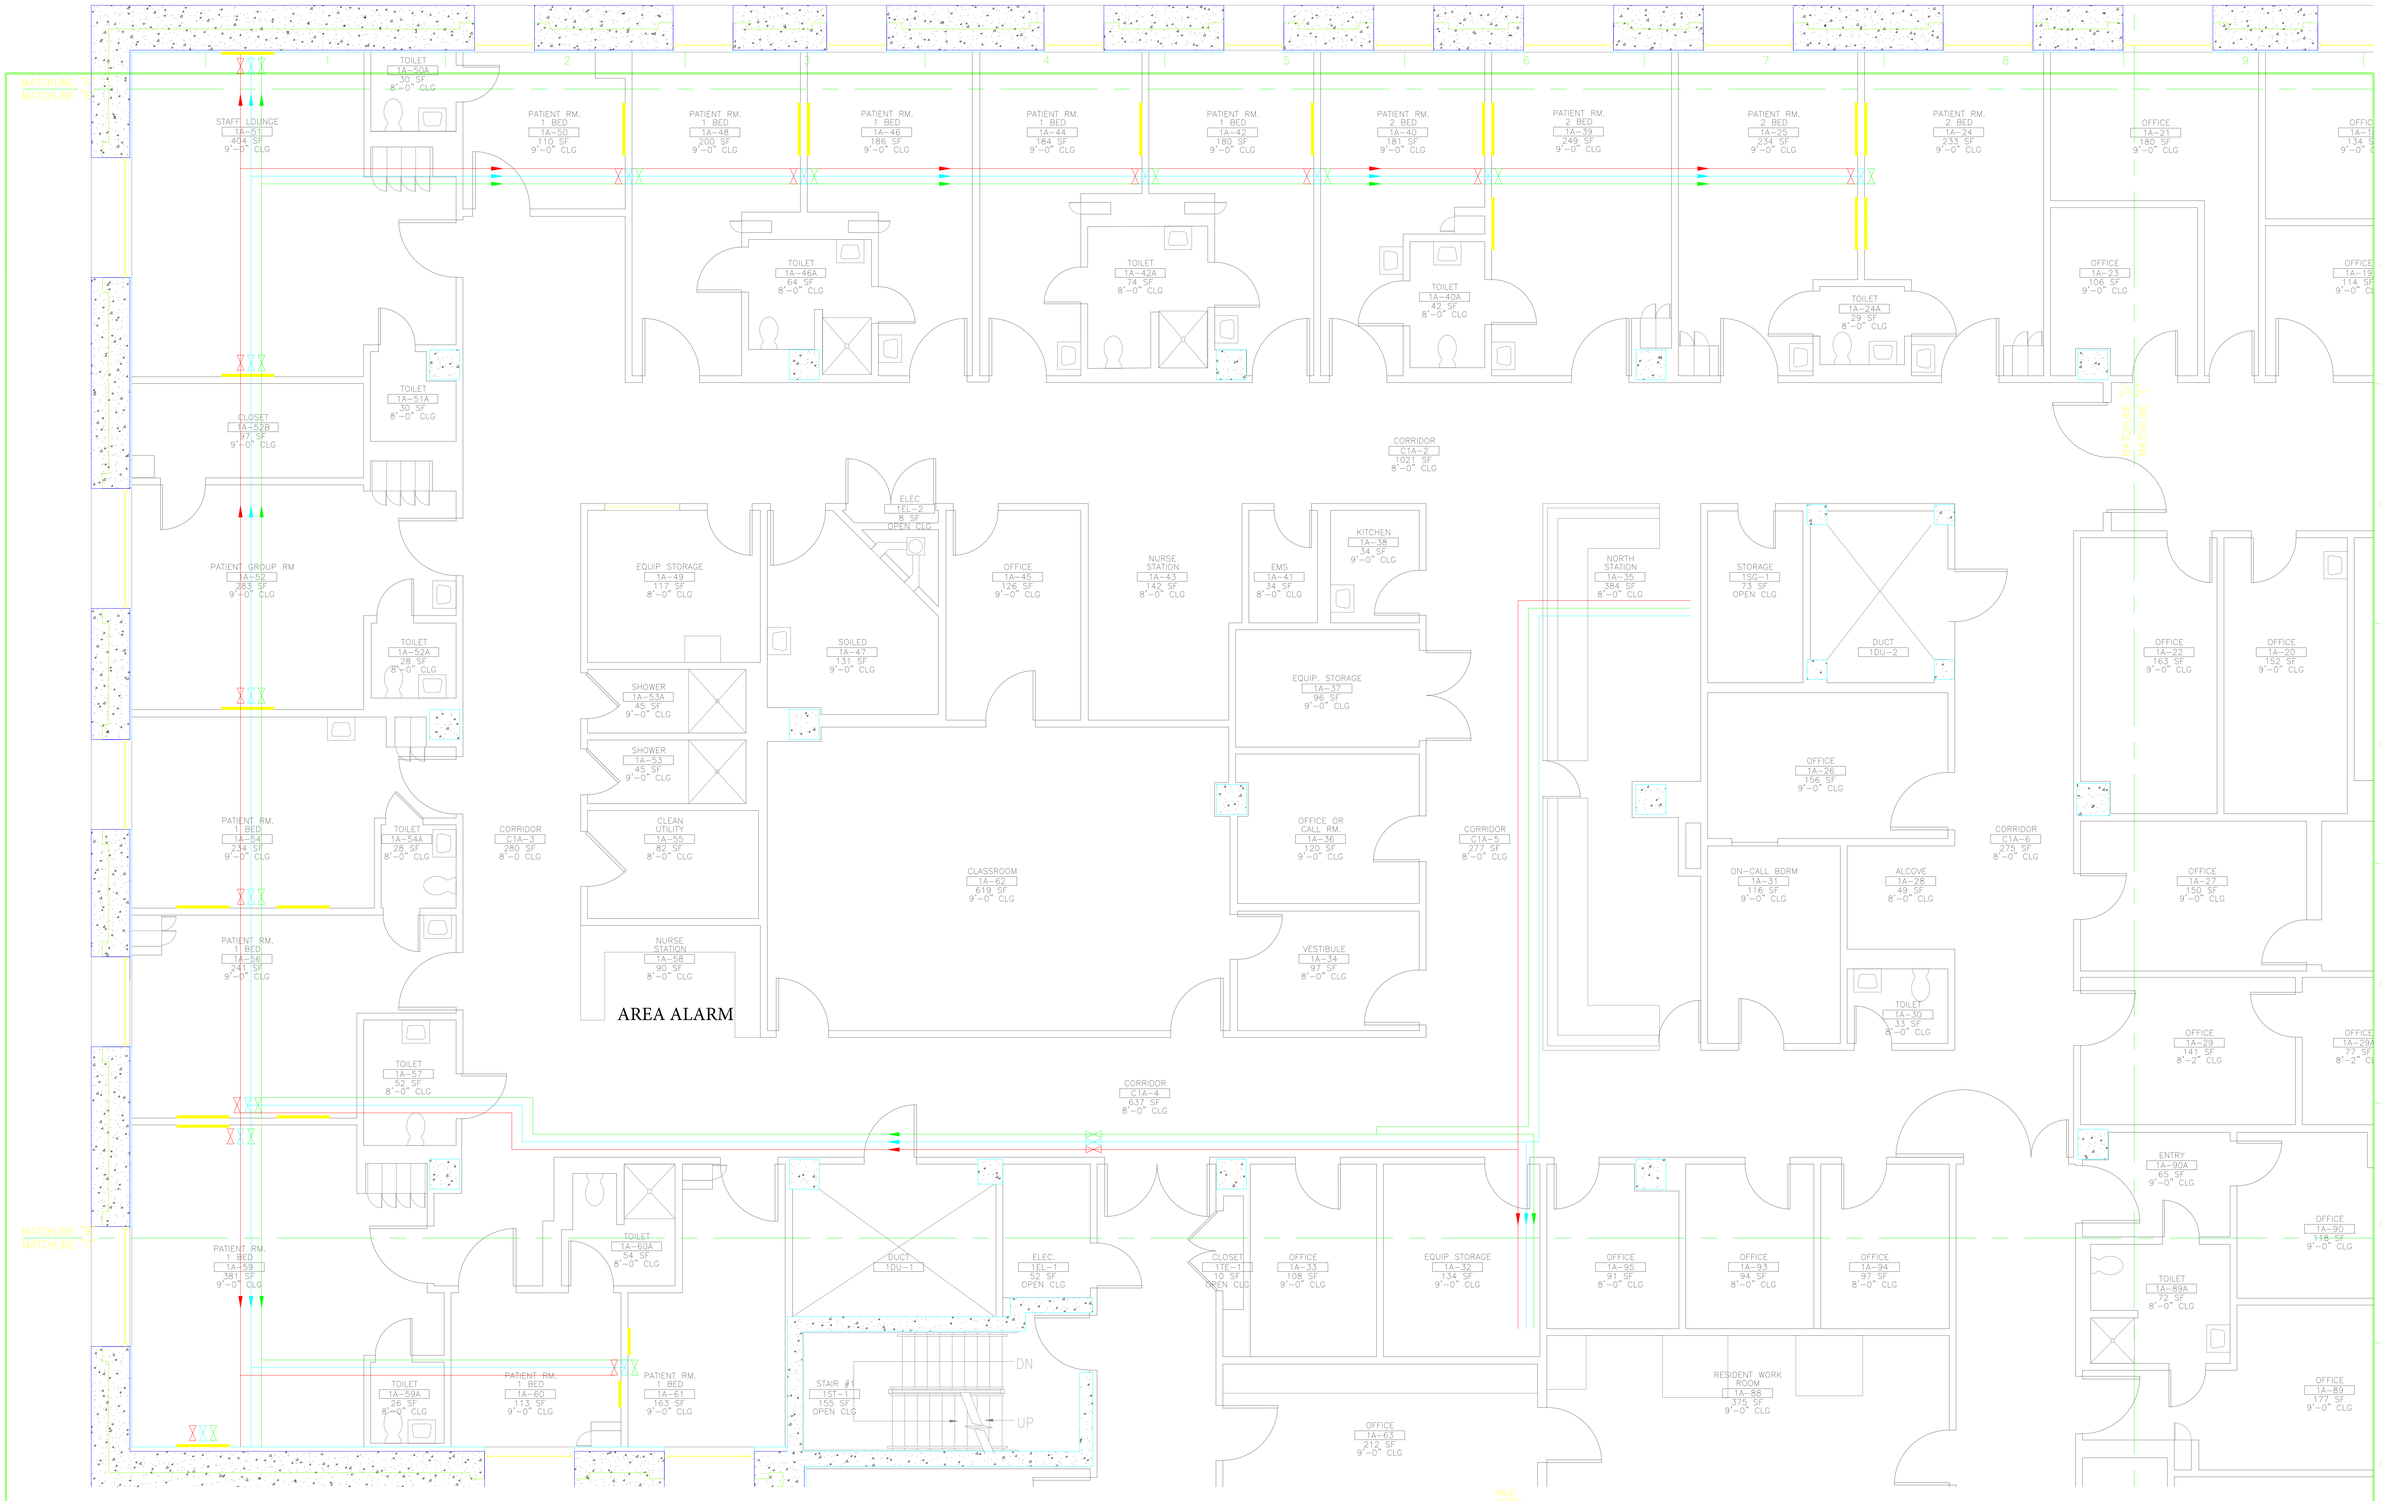

1 FIRST FLOOR PLAN - BLDG. 203 - MATCHLINE "B"-"D"

1/4" = 1'-0"

Scale: As Noted

Revisions	Date

CONSULTANTS:

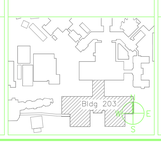

ARCHITECT/ENGINEERS:

POLYTECH ASSOCIATES INC

ARCHITECTURE PLANNING INTERIOR DESIGN

235 PINE STREET
17TH FLOOR
SAN FRANCISCO
CALIFORNIA 94104

TEL 415.397.3117
FAX 415.397.1517
WWW.POLYTECHAE.COM

Drawing Title: FIRST FLOOR PLAN

Approved Project Director:

Project Title: UPDATE OF AUTOCAD FLOOR PLANS AND SPACE FILES

Project Number: 662-14-207

Building Number: 203

Location: VMAC SAN FRANCISCO CA94121

Drawing Number: –

Date: 3-31-2015 | Checked: ARK | Drawn: AAJ

Dwg 18 of 39

Office of Construction and Facilities Management

Department of Veterans Affairs

VA FORM 08-6231