one eighth inch = one foot
0 4 8 16

one quarter inch = one foot
0 4 8

three eighths inch = one foot
0 4

one half inch = one foot
0 4

three quarters inch = one foot
6" 0 2

one inch = one foot
6" 0 2

one and one half inches = one foot
6" 0 1

three inches = one foot
6" 0

VA FORM 08-6231, OCT 1978

Revisions

Date

Professional Seal

Drawing Title
TENTH FLOOR PLAN
FIRE PROTECTION

Project Manager

Approved: Project Manager

Service Chief

Approved: Service Chief

Project Title

Building Number 01

Checked

Drawn

Location VAMC, WILKES BARRE
PENNSYLVANIA

Date 10-20-2004

Project No.

Drawing No.

VAMC, WILKES BARRE

VA Department of Veterans Affairs

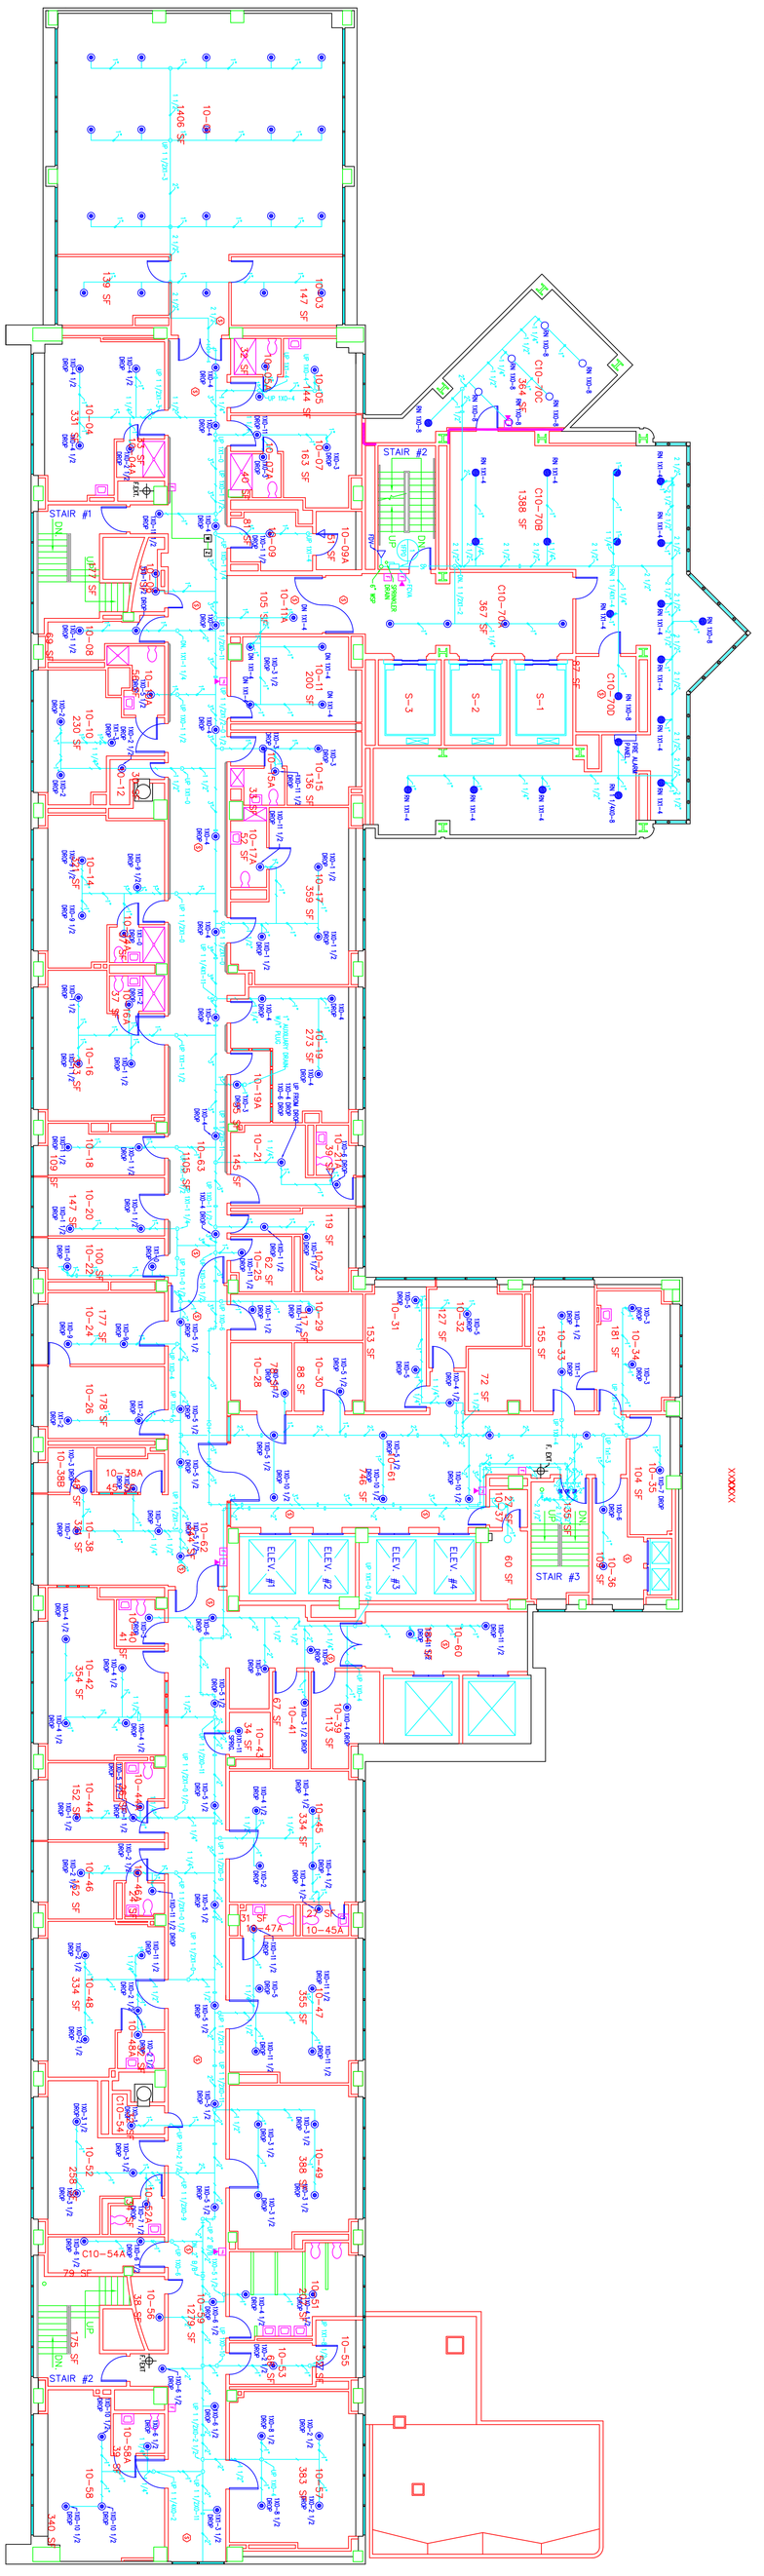

FIRE PROTECTION LEGEND

SYMBOL	NAME	DESCRIPTION
○	PNDSPRH	PENDENT SPRINKLER
◉	PNDSPRN	PENDENT SPRINKLER
●	UPRSPRN	UPRIGHT SPRINKLER
○	UPRSPRH	UPRIGHT SPRINKLER
◉	DRYPNDT	DRY PENDENT SPRINKLER
◍	FPNDTSPN	FLUSH PENDENT SPRINKLER
▷	SPRSIDEW	SPRINKLER - SIDEWALL
▶	SPRSIDEL	SPRINKLER - SIDEWALL
◑	PNDSPR2	PENDENT SPRINKLER
⊗	SPRHEAD	SPRINKLER - HEAD
○	TELBUMUP	TEL CLOCK UP
○	AUXSPKRN	AUXILIARY SPKRN
⊂	TELBUMDN	TEL CLOCK DOWN
○	RISER	RISER
∩	ELBOWDN	ELBOW DOWN
○	DROP	DROP
ⓗ	HEATER	HEAT DETECTOR
Ⓢ	SMKDETER	SMOKE DETECTOR
⋈	GATEVLV	GATE VALVE
⋈	SHUTOFFV	SHUT OFF VALVE
⋈	2WCNTRVL	TWO-WAY MODULATING CONTROL VALVE
⋈	GLOBEVLV	GLOBE VALVE
⋈	BFLYVALV	BUTTERFLY VALVE
⋈	CHECKVLV	CHECK VALVE
—	SNGHANG	SINGLE HANGER
—	ELBOW-0	ELBOW-0
_J	ELBOW-90	ELBOW-90
⊐	TEE-PLAN	TEE-PLAN
=	GROVCOUP	GROOVED COUPLING
—	GROVCOUP	GROOVED CAP
⋈	OSYVALV	O.S. & Y. GATE VALVE
=	GUIDE	PIPE GUIDE
—	SNGHANG	SINGLE HANGER
⊣◇	FAUBELL	FIRE ALARM BELL
◫◢	AUDVISBL	FIRE ALARM AUDIO/VISUAL DEVICE
◫◢	FAHORN	FIRE ALARM HORN
◫	FAPULSTN	MANUAL FIRE ALARM PULL STATION
◫	FLOWSW	FLOW SWITCH
⊟	TAMPERSW	TAMPER SWITCH
◫	CAB1FC	CEILING MOUNTED JUNCTION BOX
□	CROSS	CROSS
FACP	FACP	FIRE ALARM CONTROL
▣	MTSCSW	MOTOR SCHEDULE SWITCH
◫	ZAM	ZONE ADDRESS MODULE
□	FAPANEL	FIRE ALARM PANEL
□	FEQUIP	FIRE EQUIPMENT
⋈	RELFVLV	RELIEF VALVE
◇	SOLNOVLV	SOLENOID VALVE
☼	STRBEUNT-W	STROBE UNIT WALL MOUNTED
⊟	KEYBORD	KEY BOARD
⊕	FIREXTGR	FIRE EXTINGUISHER