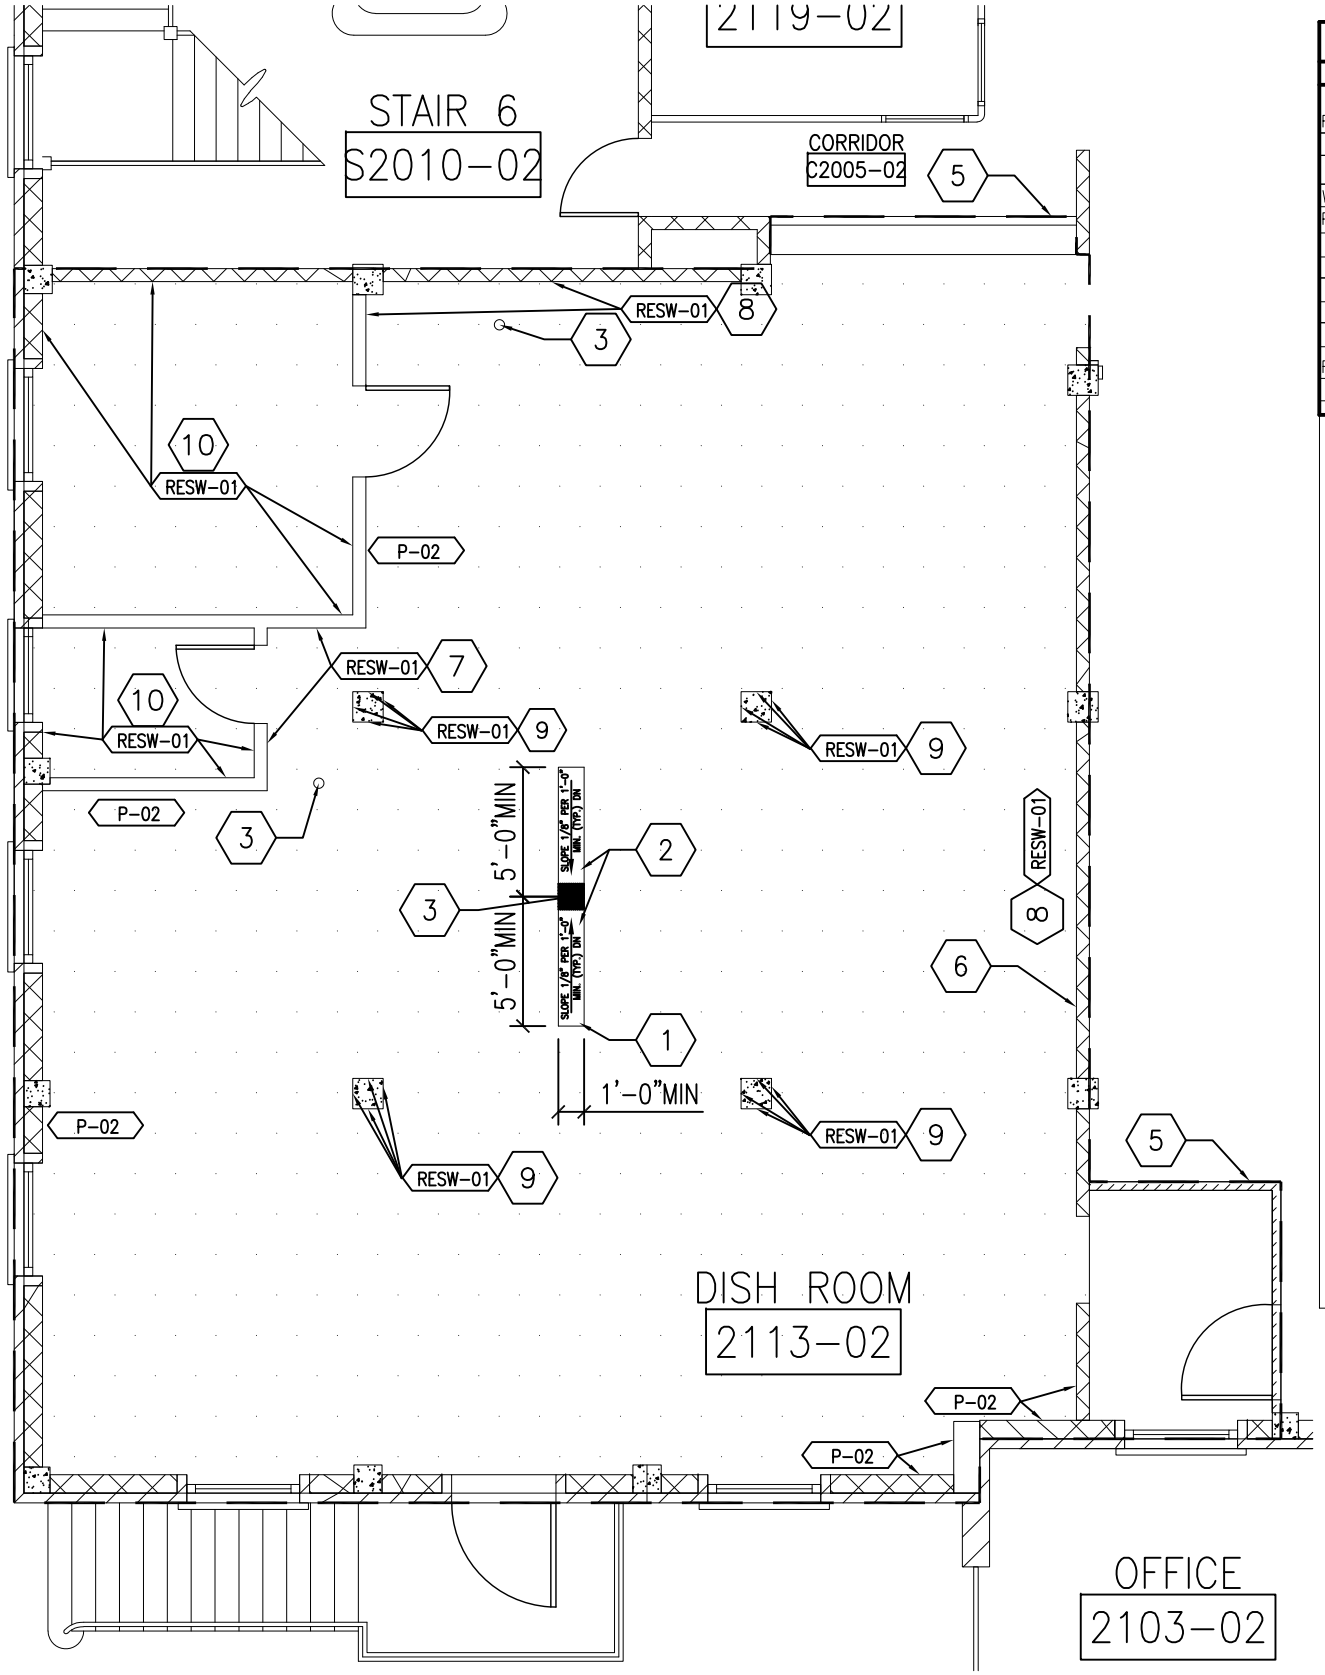

1 N&FS DISH ROOM FLOOR PLAN

Scale: NTS

MATERIAL TYPE LEGEND

MARK	MANUFACTURER	PATTERN / LINE	STYLE	SIZE	COLOR	FINISH	COMMENTS
RESINOUS FLOORING / INTEGRAL BASE – SPEC SECTION 09 67 23.60							
RES-01	SIKA (OR EQUAL)	TBD BY COR	SOLID		22NA PURCEM		MEDIUM DUTY, SELF-LEVELING BROADCAST CEMENTITIOUS URETHANE SLURRY
WALLS							
PAINT – SPEC SECTION 09 91 00							
P-01	*SHERWIN-WILLIAMS (OR	EQUAL)			TBD BY COR	SEMI-GLOSS	USE FOR ALL WALLS AND SOFFITS NOT RECEIVING EPOXY WALL COATING
P-02	*SHERWIN-WILLIAMS (OR	EQUAL)			SW6385 DOVER WHITE	GLOSS	USE FOR ALL DOOR AND WINDOW TRIM
RESINOUS WALL COATINGS – SPEC SECTION 09 67 23.20							
RESW-01	SIKA (OR EQUAL)	SIKAGARD DUROPLAST		1/4 "FLAKE	DECO-FLAKE	GLOSS	HIGH PERFORMANCE WATER BASED EPOXY BLOCKFILLER

Keyed Work Notes:

1. SAW CUT CONCRETE AND DEMO.
2. INSTALL A NEW CONCRETE TRENCH DRAIN COMPLETE WITH, BUT NOT LIMITED TO, PERIMETER STAINLESS STEEL ANGLE (1–1/4 X 1–1/4 X 1/4 TYPE 304) – EMBEDDED AND ANCHORED (STAINLESS STEEL TYPE 304 ANCHORS) FRAME, 12 INCH WIDE STAINLESS STEEL BAR GRATING TRENCH COVER (MCNICHOLS TYPE 304 STAINLESS STEEL, GW 100 (1 X 1 X 3/16) WITH LOAD BANDING AND UNIFORM STUBS – OR EQUAL), TYPE 304 STAINLESS STEEL COLLECTION BOX WITH REMOVABLE TYPE 304 STAINLESS STEEL LINT STRAINER BASKET OVER NEW 8 INCH DRAIN PIPE INLET.
3. INSTALL NEW 8 INCH CPVC DRAIN SHALL DISCHARGE INTO A DRAIN REDUCER.
4. PATCH CONCRETE.
5. NEW PAINTED 4" TEMPORARY WALL TO CEILING OR WITH INSTALLED ACOUSTICAL CEILING.
6. INSTALL NEW INPRO 51SS STAINLESS STEEL WALL GUARDS WITH RETURNS (OR EQUAL) MOUNTED 36" AFF.
7. EPOXY WALL COATING TO 6'–0" AFF.
8. EPOXY WALL COATING FROM COVE TO TOP OF EXISTING WALL TILE. IF MANUFACTURER WILL WARRANTY WALL COVER OVER THE EXISTING TILE THEN CONTRACTOR MAY LEAVE WALL TILE IN PLACE.
9. REMOVE WALL TILE AND ADD NEW SUB–STRAIGHT PER MANUFACTURERS SPECS. ADD NEW EPOXY WALL COVERING FROM COVE TO 6' ABOVE FINISH FLOOR. ADD STAINLESS STEEL CORNER GUARDS PER SPECIFICATIONS.
10. REMOVE WALL PROTECTION AND INSTALL NEW EPOXY WALL COVERING FROM COVE TO 6'–0" AFF.
11. REMOVE ALL EXISTING WALL TILE, ADD NEW MANUFACTURER'S APPROVE SUB–STRAIGHT. INSTALL NEW EPOXY WALL COVERING FROM FINISHED FLOOR TO CEILING GRID.
12. CONTRACTOR SHALL REMOVE EXISTING SERVICE WINDOW AND CONSTRUCT A WALL IN THE WINDOW LOCATION. THE CONTRACTOR SHALL REPAIR MOISTURE DAMAGE PRIOR TO FINISHING THE WALLS. THE SERVICE LINE WALLS, COUNTER, AND BACK SPLASH SHALL BLEND SEAMLESSLY WITH THE EXISTING WALL, COUNTER AND BACK SPLASH.
13. DEMO CEILING GRID, TILES, LIGHT FIXTURES, AND LIGHTING CONTROLS LOCATED IN THE DISH ROOM. CONTRACTOR SHALL INSTALL NEW CEILING GRID, CEILING TILES, LIGHT FIXTURES, AND LIGHTING CONTOLS PER SPECIFICATIONS. ALL SPRINKLER HEADS, SPEAKERS, HVAC REGISTERS SHALL STAY IN PLACE. COR SHALL APPROVE LIGHTING LAYOUT.

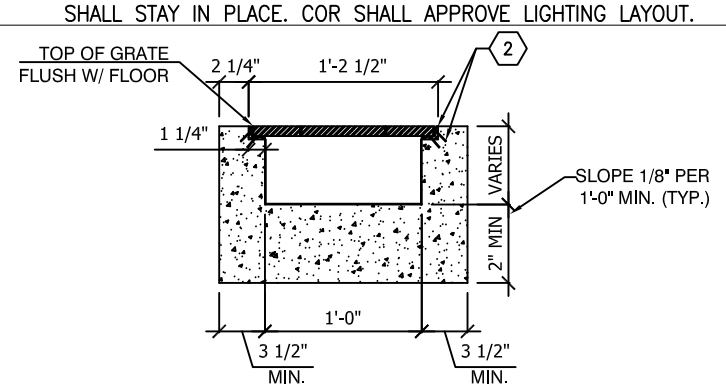

2 TRENCH DETAIL

Scale: NTS

SYMBOLS LEGEND

EXISTING WALL, DOOR, WINDOW, MILLWORK, FIXTURE OR OTHER FIXTURE OR ASSEMBLY TO REMAIN.

NEW PAINTED 4" TEMPORARY WALL. 42"x84" LOCKABLE DOOR AND FRAME AT LOCATION SHOWN SHALL HAVE SEALS AND SWEEPS TO MITIGATE DUST MIGRATION. INSTALL TEMPORARY ACOUSTICAL CEILING OVER WALLED AREAS.

AREA OF WORK

DEMO OF EXISTING TILE FLOOR AND INSTALLATION OF NEW RESINOUS FLOORING (RES-01).

EXISTING CONCRETE COLUMN

KEYPLAN

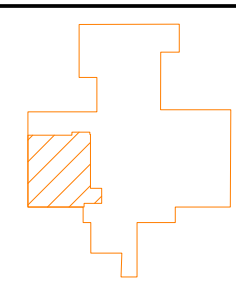

UPDATED BY: CGS	8/9/17
Notes and/or Revisions:	Date

CUSTOM VA FORM 08-6231B, MAY 2012

Approved: VHSO Facility Manager

Approved: Engineering Service Chief

Project Title: NEW FLOORING CANTEEN AND N&FS DISH ROOMS

One inch or not to scale! 0 1

Scale: NTS

Drawing Title: N&FS DISH ROOM; 2NF FLOOR

Location: Fayetteville, Arkansas

Checked: ENG | Drawn: CGS | Date: 7/15/2017

Project Number: N/A

Building Number: TWO (02)

Drawing Number: AE100

Sheet: 1 of 2

Engineering Service

VETERANS HEALTH CARE SYSTEM OF THE OZARKS