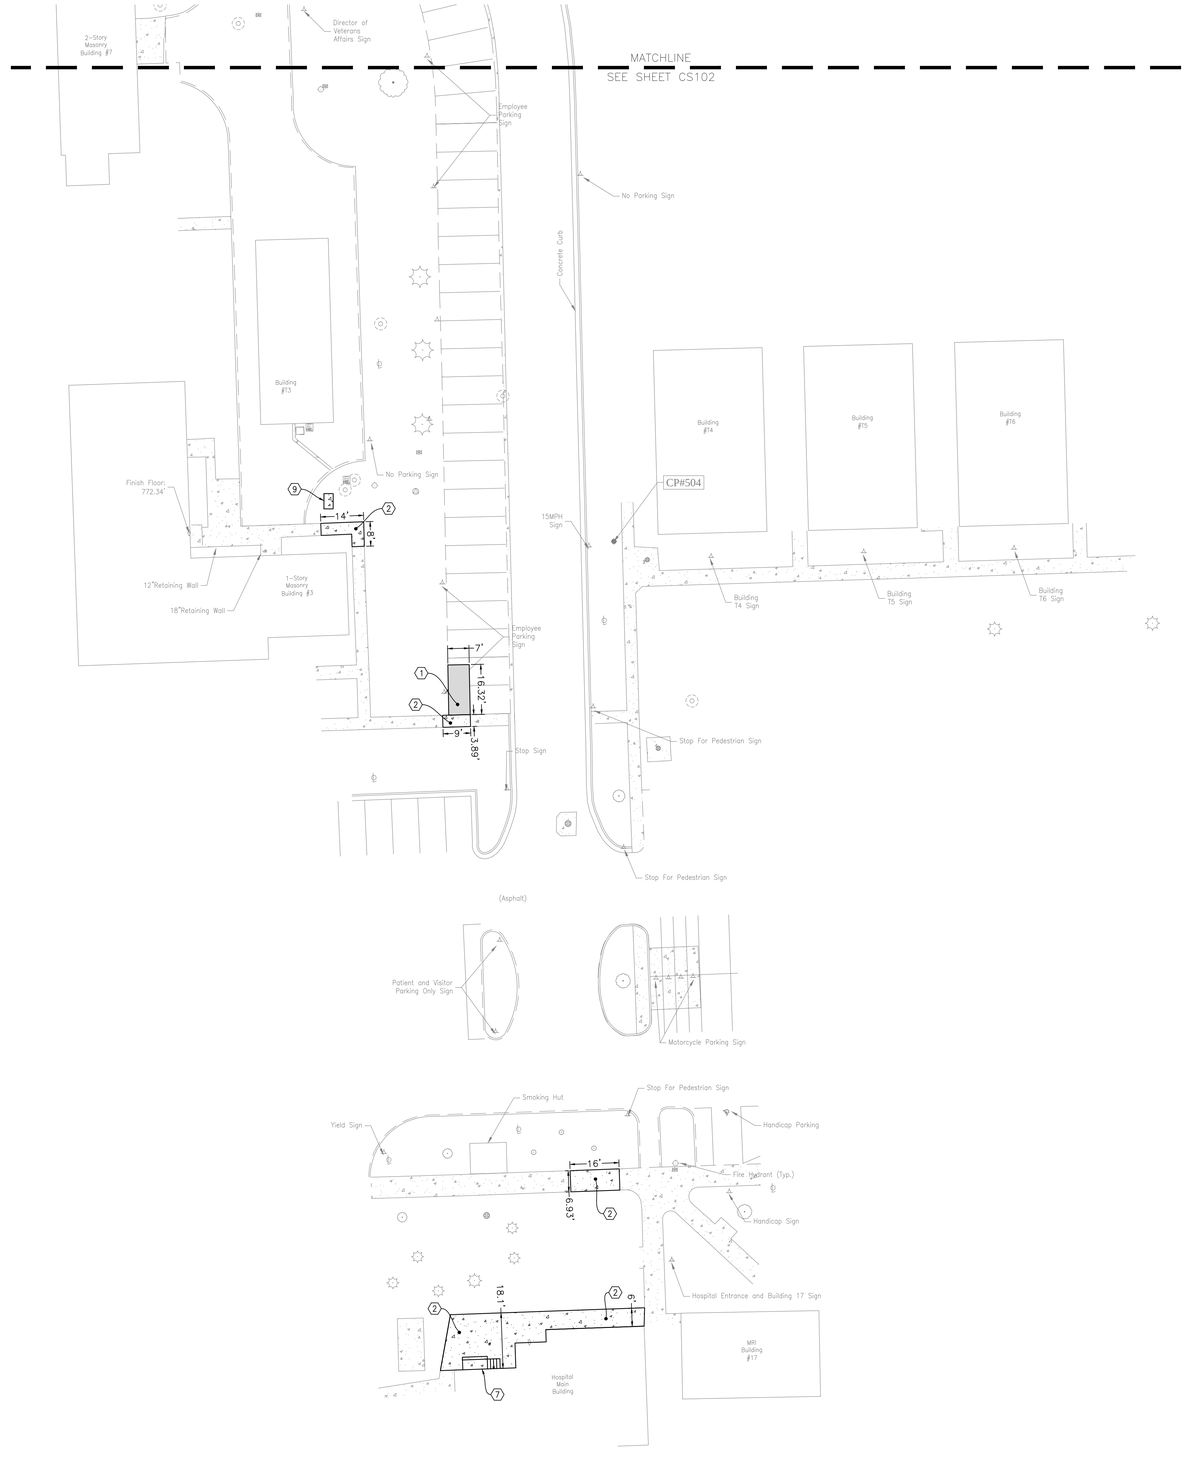

SITE LEGEND

ASPHALT

CONCRETE

SITE KEYNOTES

1. ASPHALT PAVEMENT (CS3)
2. CONCRETE SIDEWALK (CS2)
3. CONCRETE CURB (CS1) (NOT USED)
4. CONCRETE CURB AND GUTTER (CS4) (NOT USED)
5. PARKING STALL STRIPING, PAINTED, WHITE, 4" WIDE (CS6) (NOT USED)
6. DIAGONAL STRIPING, PAINTED, WHITE, 4" WIDE, 36" O.C. (NOT USED)
7. CONCRETE STAIRCASE (SEE ARCHITECTURAL PLANS)
8. CURB TURNOUT (CS7) (NOT USED)
9. TRANSFORMER PAD (SEE ELECTRICAL DRAWINGS)
10. TRANSITION CURB FROM 6" REVEAL TO 18" REVEAL. SEE CG102 FOR ELEVATIONS AND CS501 FOR DETAIL. (NOT USED)
11. STORMWATER RETENTION AREA (CS5) (NOT USED)
12. CONCRETE CURB AND GUTTER, 18" REVEAL (CS4) (NOT USED)
13. CONCRETE CURB AND GUTTER, REVERSE (CS4) (NOT USED)

NORTH (ACTUAL)

0 20 40

100% CONSTRUCTION DOCUMENTS

Revisions:	Date

CONSULTANTS:

KYLE JOSEPH CYR
REGISTERED
PE 11100458
STATE OF
INDIANA
PROFESSIONAL ENGINEER

ARCHITECT/ENGINEERS:

APOGEE Consulting Group, PA
www.acg-pa.com
Apogee Project # 2014 121

Raleigh, NC
Indianapolis, IN
Philadelphia, PA
Pittsburgh, PA
Virginia Beach, VA
Fort Collins, CO
(919) 858-7420

Civil / Structural Engineer
GUIDON DESIGN
905 N Capitol Avenue, STE 100.30
Indianapolis, IN 46205
Tel (317) 800-6388

Drawing Title: SITE PLAN - SOUTH

Approved: Project Director

Project Title: REPLACE MAIN ELECTRICAL TO OUT BUILDINGS

Project Number: 610A4-12-188

Building Numbers: 1,3,5,6,7,10,T4,T5,T6

Location: FORT WAYNE, IN

Date: 9/18/2015 | Checked: KJC | Drawn: CMB

Drawing Number: CS101

Dwg. 7 of 48

Office of Construction and Facilities Management

Department of Veterans Affairs

VA FORM 08-6231

D:\15.1001 - VA Northern Indiana - Replace Electrical - Apogee\2 Drawings\2-2_Current Drawings\2-3_Civil\15.1001-C-SITE PLAN.dwg 9-17-15 04:04:22 PM Kcyr