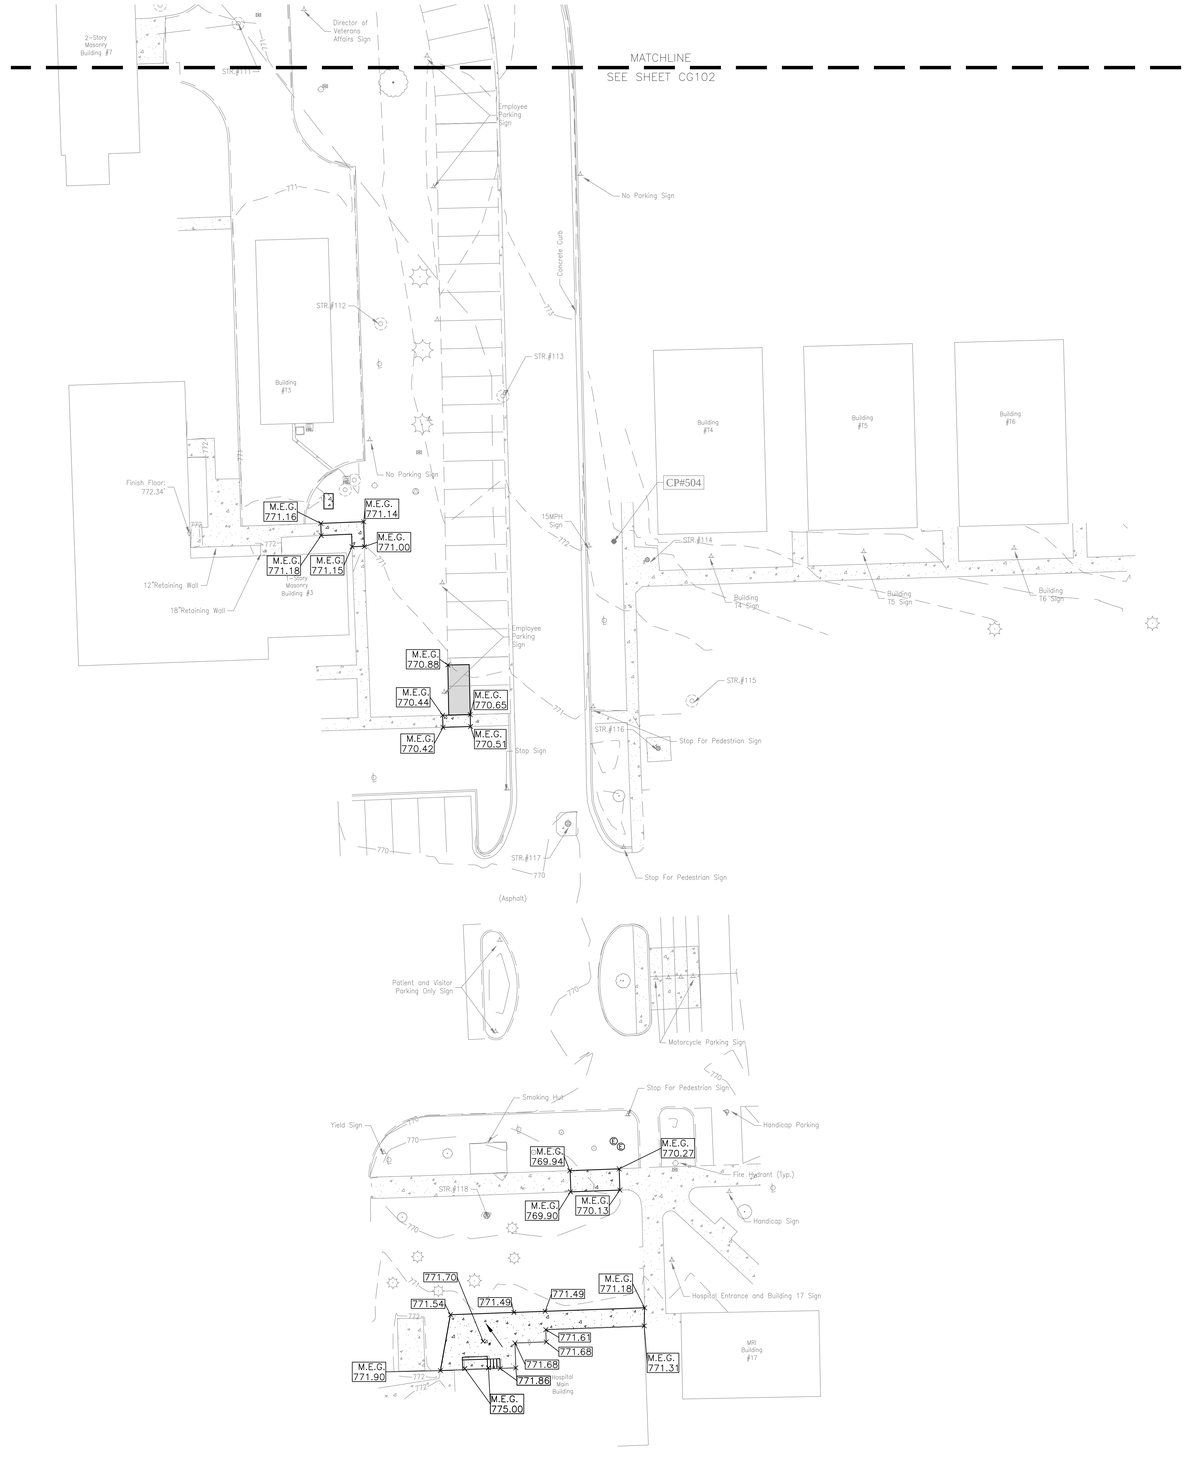

GRADING PLAN LEGEND

- DRAINAGE DIRECTION FLOW
- M.E.G. — MATCH EXISTING GRADE
- 648.58 — SPOT ELEVATION
- TW: 648.58 — TOP OF WALL
- TC 648.53 / EP 648.20 — TOP OF CURB / EDGE OF PAVEMENT
- ---101--- EXISTING MINOR CONTOUR
- --100-- EXISTING MAJOR CONTOUR
- —101— PROPOSED MINOR CONTOUR
- —100— PROPOSED MAJOR CONTOUR

NORTH (ACTUAL)

0 20 40

100% CONSTRUCTION DOCUMENTS

Revisions:	Date

CONSULTANTS:

KYLE JOSEPH CYR REGISTERED PE 11100458 STATE OF INDIANA PROFESSIONAL ENGINEER

ARCHITECT/ENGINEERS:

APOGEE Consulting Group, PA
www.acpga.com
Apogee Project # 2014 121

Raleigh, NC
Indianapolis, IN
Philadelphia, PA
Pittsburgh, PA
Virginia Beach, VA
Fort Collins, CO
(919) 858-7420

Civil / Structural Engineer
GUIDON DESIGN
905 N Capitol Avenue, STE 100 30
Indianapolis, IN 46205
Tel (317) 800-6388

Drawing Title: GRADING PLAN - SOUTH

Approved: Project Director

Project Title: REPLACE MAIN ELECTRICAL TO OUT BUILDINGS

Location: FORT WAYNE, IN

Date: 9/18/2015 | Checked: KJC | Drawn: CMB

Project Number: 610A4-12-188

Building Numbers: 1,3,5,6,7,10,T4,T5,T6

Drawing Number: CG101

Dwg. 10 of 48

Office of Construction and Facilities Management

Department of Veterans Affairs

VA FORM 08-6231

three inches = one foot
one and one half inches = one foot
one inch = one foot
three quarters inch = one foot
one half inch = one foot
three eighths inch = one foot
one quarter inch = one foot
one eighth inch = one foot
A:\15.1001 - VA Northern Indiana - Replace Electrical - Apogee\02 Drawings\2-2_Current Drawings\2-3_Civil\15.1001-C-GRADING PLAN.dwg 9-17-15 04:06:30 PM kcyr