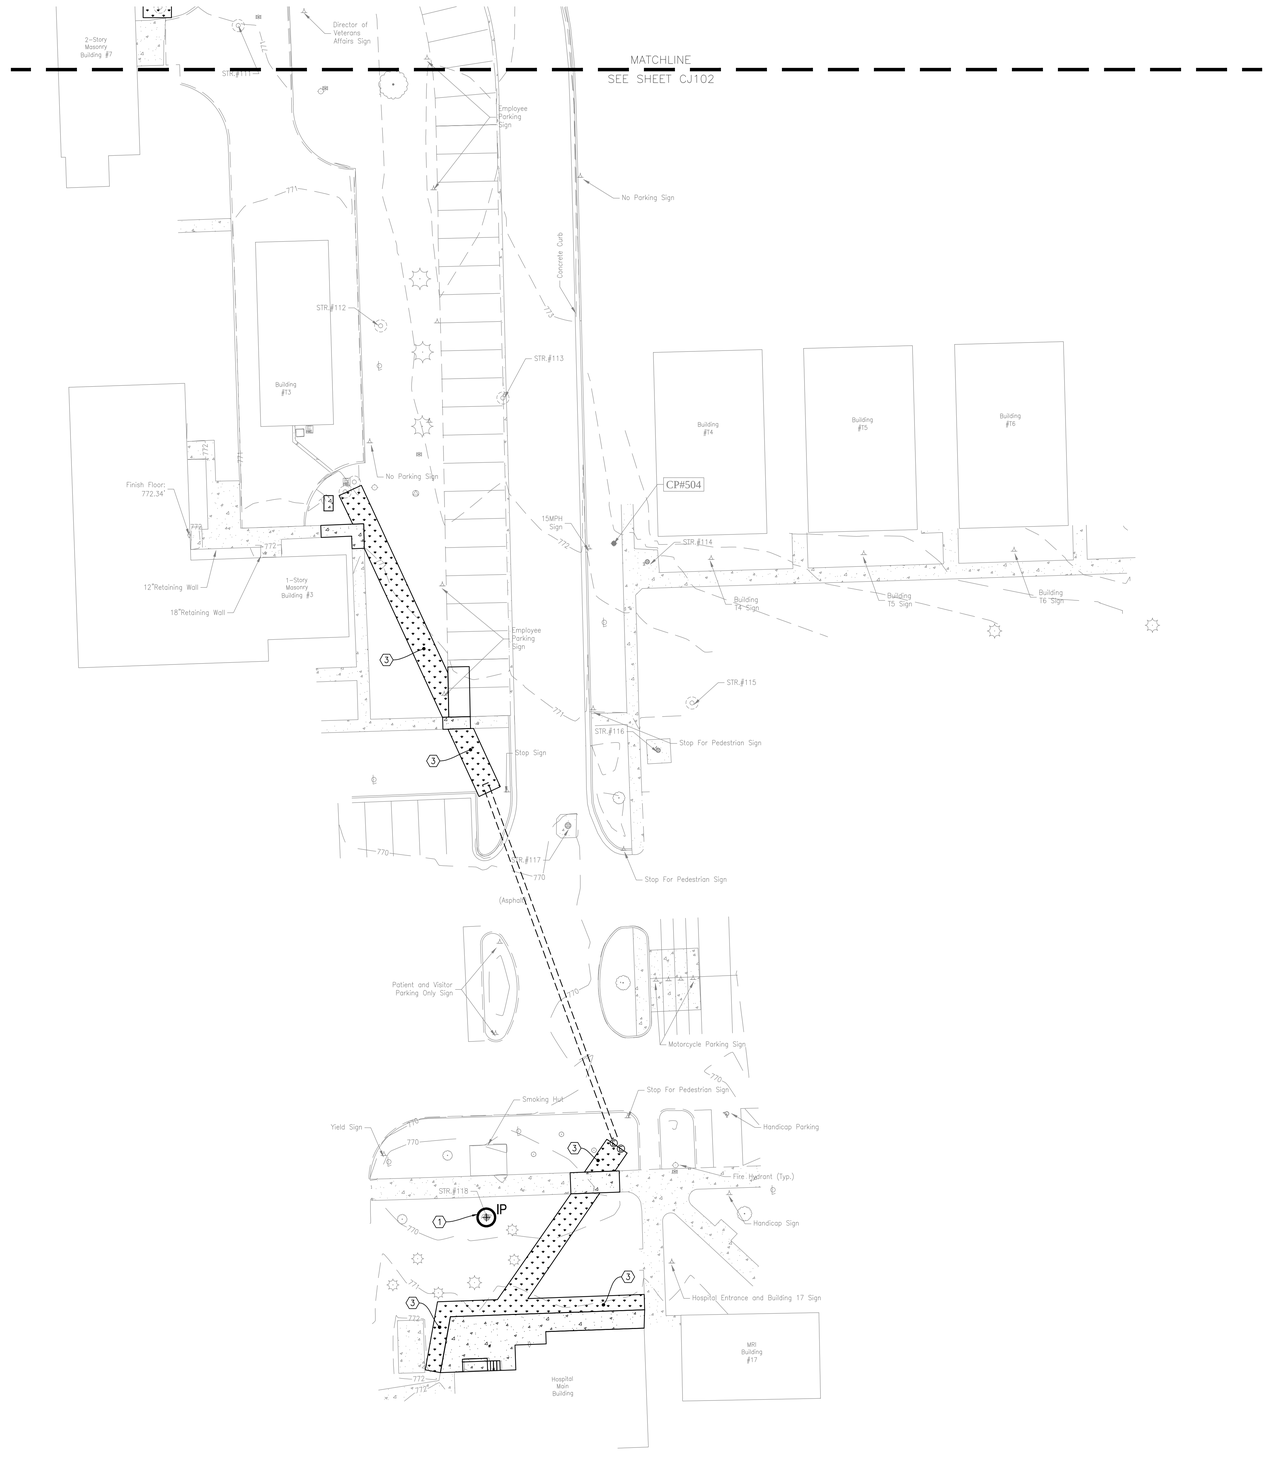

EROSION CONTROL PLAN LEGEND

PERMANENT SEEDING		TEMPORARY SILT BARRIER	SF
		INLET PROTECTION	IP
CONSTRUCTION STAGING AREA		CONCRETE WASHOUT AREA	
EROSION CONTROL BLANKET			

EROSION CONTROL KEYNOTES

1. INLET PROTECTION (CJ5, CJ6)
2. TEMPORARY SILT BARRIER (CJ3) (NOT USED)
3. PERMANENT SEEDING (CJ4)
4. CONCRETE WASHOUT AREA (CJ1) (NOT USED)
5. EROSION CONTROL BLANKET (CJ2) (NOT USED)
6. CONSTRUCTION STAGING AREA (NOT USED)

NORTH (ACTUAL)

0 20 40

100% CONSTRUCTION DOCUMENTS

Revisions:	Date

CONSULTANTS:

KYLE JOSEPH CYR REGISTERED PE 11100458 STATE OF INDIANA PROFESSIONAL ENGINEER

ARCHITECT/ENGINEERS:

APOGEE Consulting Group, PA
www.acg-pa.com
Apogee Project # 2014 121

Raleigh, NC
Indianapolis, IN
Philadelphia, PA
Pittsburgh, PA
Virginia Beach, VA
Fort Collins, CO
(919) 859-7420

Civil / Structural Engineer
GUIDON DESIGN
905 N Capitol Avenue, STE 100 30
Indianapolis, IN 46205
Tel (317) 800-6388

Drawing Title: EROSION CONTROL PLAN - SOUTH

Approved: Project Director

Project Title: REPLACE MAIN ELECTRICAL TO OUT BUILDINGS

Location: FORT WAYNE, IN

Date: 9/18/2015 | Checked: KJC | Drawn: CMB

Project Number: 610A4-12-188

Building Numbers: 1,3,5,6,7,10,T4,T5,T6

Drawing Number: CJ101

Dwg. 15 of 48

Office of Construction and Facilities Management

Department of Veterans Affairs

VA FORM 08-6231

P:\15.1001 - VA Northern Indiana - Replace Electrical - Apogee\2. Drawings\2-2_Current Drawings\2-3_Civil\15.1001-C-EROSION CONTROL PLAN.dwg 9-17-15 04:21:14 PM kcyr