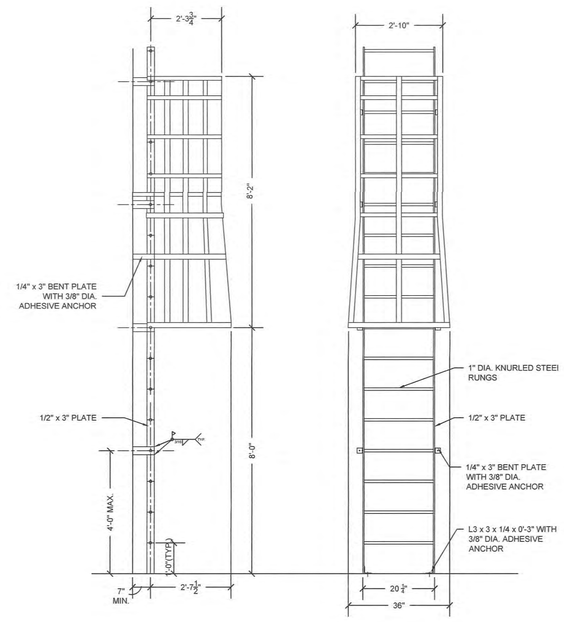

3 ROOF ACCESS WALL MOUNTED LADDER
3/8" = 1'-0"

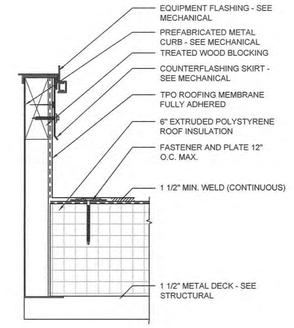

1 EQUIPMENT CURB DETAIL
3" = 1'-0"

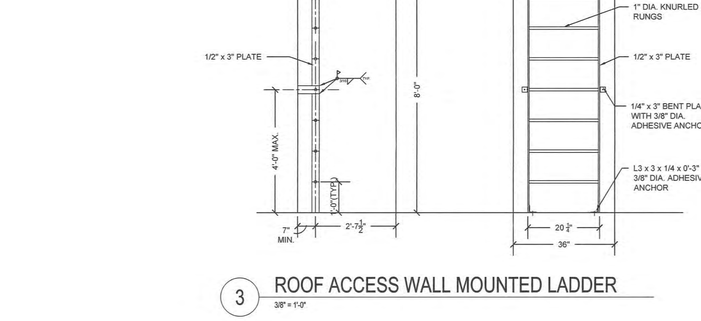

4 ROOF ACCESS HATCH DETAIL
1 1/2" = 1'-0"

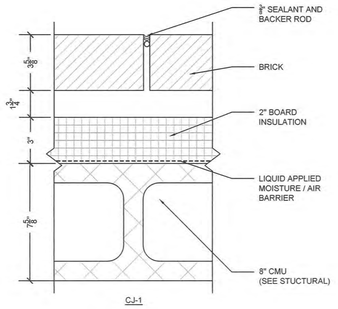

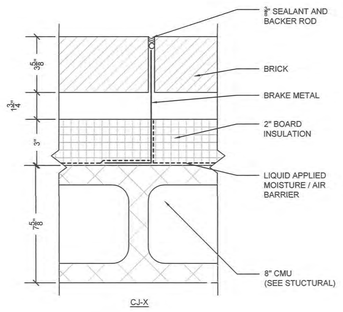

2 CONTROL JOINT DETAILS
3" = 1'-0"

100% CONSTRUCTION DOCUMENTS

Revisions:	Date

CONSULTANTS:

ELINOR R. ANGEL REGISTERED No.11400072 STATE OF INDIANA ARCHITECT 9/16/15

ARCHITECT/ENGINEERS:

APOGEE Consulting Group, PA
www.acg-pa.com
Apogee Project # 2014 121

Raleigh, NC
Indianapolis, IN
Philadelphia, PA
Pittsburgh, PA
Virginia Beach, VA
Fort Collins, CO
(919) 858-7420

Civil / Structural Engineer
GUIDON DESIGN
905 N Capitol Avenue, STE 100
Indianapolis, IN 46205
Tel (317) 800-6388

Drawing Title: ARCHITECTURAL DETAILS

Approved: Project Director

Project Title: REPLACE MAIN ELECTRICAL TO OUT-BUILDINGS

Location: FORT WAYNE, IN

Date: 9/18/2015 | Checked: KMN | Drawn: MEG

Project Number: 610A4-12-188

Building Numbers: 1,3,5,6,7,10,T4,T5,T6

Drawing Number: A-502
Dwg. 25 of 48

Office of Construction and Facilities Management
Department of Veterans Affairs

VA FORM 08-6231

L:\Projects - Eng\2014 Projects\2014121-VA-Ft Wayne Replace Elec IN\Dwg\Arch\2014121-A502.dwg 9-10-15 04:29:37 PM eangel