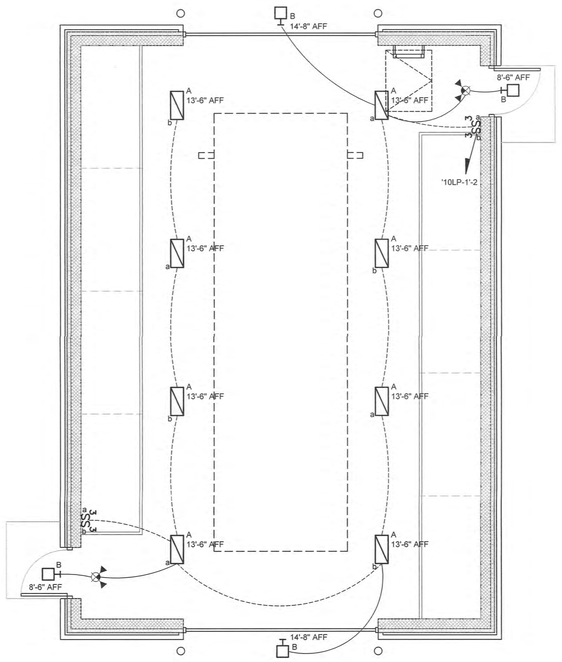

2 BUILDING 10 - LIGHTING PLAN
1/4" = 1'-0"

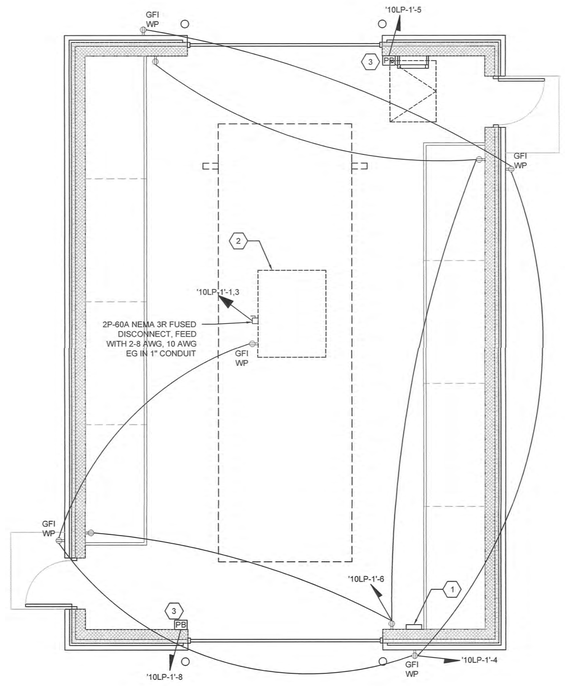

1 BUILDING 10 - ELECTRICAL PLAN
1/4" = 1'-0"

GENERAL NOTES

1.

KEY NOTES

1. PROVIDE NEW 2P-100A 208/120V 1 ϕ, 3 WIRE. FEED FROM EXISTING PANEL IN BUILDING 6. CONTRACTOR TO VERIFY. (10LP-1)
2. ROOF MOUNTED HP-1 UNIT. 6KW, 208V, 1 ϕ, 40A, 2 POLE WP DISCONNECT SWITCH.
3. PUSH BUTTON TO ELECTRIC OPERATED COILING DOOR.

NORTH (ACTUAL)

100% CONSTRUCTION DOCUMENTS

Revisions:	Date

CONSULTANTS:

JOHN KEVIN MASON REGISTERED No. 11300559 STATE OF INDIANA PROFESSIONAL ENGINEER 9/18/15

ARCHITECT/ENGINEERS:

APOGEE Consulting Group, PA
www.acg-pa.com
Apogee Project # 2014 121

Raleigh, NC
Indianapolis, IN
Philadelphia, PA
Pittsburgh, PA
Virginia Beach, VA
Fort Collins, CO
(919) 858-7420

Civil / Structural Engineer
GUIDON
905 N Capitol Avenue, STE 100
Indianapolis, IN 46205
Tel (317) 800-6388

Drawing Title: BUILDING 10 - ELECTRICAL PLANS

Approved: Project Director

Project Title: REPLACE MAIN ELECTRICAL TO OUT-BUILDINGS

Location: FORT WAYNE, IN

Date: 9/18/2015 | Checked: JKM | Drawn: NAC

Project Number: 610A4-12-188

Building Numbers: 1,3,5,6,7,10,T4,T5,T6

Drawing Number: E-101
Dwg. 30 of 48

Office of Construction and Facilities Management
Department of Veterans Affairs

VA FORM 08-6231

\Projects - Eng\2014 Projects\2014121-VA-Ft Wayne Replace Elec IN\Dwg\Elec\2014121-E-101.dwg 10-16-15 08:34:42 AM jwheezley