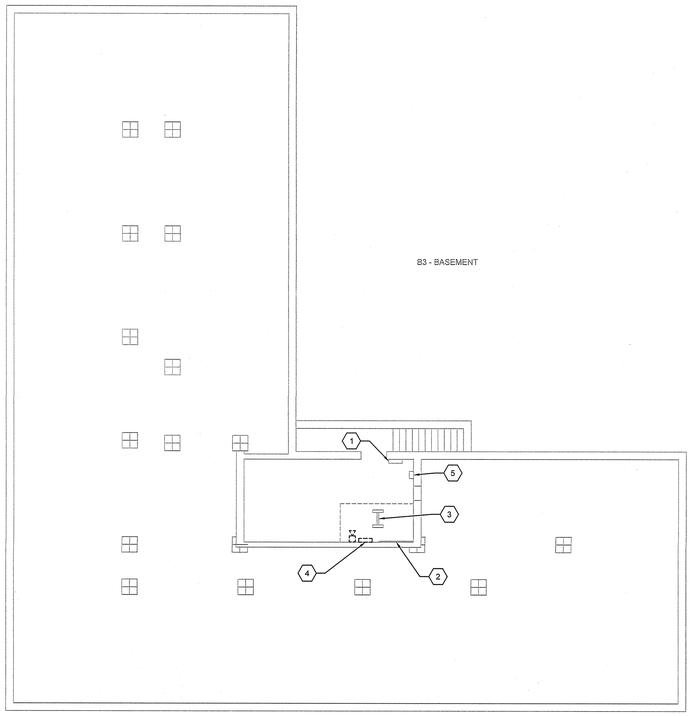

1 BUILDING 3 - BASEMENT FIRE ALARM DEMOLITION PLAN
1/8" = 1'-0"

2 BUILDING 3 - FIRST FLOOR FIRE ALARM DEMOLITION PLAN
1/8" = 1'-0"

GENERAL NOTES

1. ALL EXISTING FIRE ALARM DEVICES AND WIRING SHALL BE REPLACED WITH NEW DEVICES, SEE FA101 FOR MORE INFO.
2. CONTRACTOR SHALL COORDINATE ALL WORK WITH COR.
3. THE CONTRACTOR IS ENCOURAGED TO VISIT THE SITE AND VERIFY ALL EXISTING CONDITIONS.

KEY NOTES

1. EXISTING ELECTRICAL PANEL 'B3A' 225A MCB, 208/120V, 3 ϕ, 4 WIRE TO REMAIN.
2. EXISTING TELEPHONE TERMINAL BOARD TO REMAIN.
3. EXISTING OIT RACK TO REMAIN.
4. EXISTING FIRE ALARM PANEL TO BE REPLACED WITH NEW.
5. EXISTING PAMN STATION TO REMAIN.

NORTH (ACTUAL)

100% CONSTRUCTION DOCUMENTS

Revisions:	Date

CONSULTANTS:

JOHN KEVIN MASON — REGISTERED — No. 11300559 — STATE OF VIRGINIA — PROFESSIONAL ENGINEER — 9/18/15

ARCHITECT/ENGINEERS:

APOGEE Consulting Group, PA
www.acg-pa.com
Apogee Project # 2014 121

Raleigh, NC
Indianapolis, IN
Philadelphia, PA
Pittsburgh, PA
Virginia Beach, VA
Fort Collins, CO
(919) 859-7420

Civil / Structural Engineer
GUIDON DESIGN
905 N Capitol Avenue, STE 100
Indianapolis, IN 46205
Tel (317) 800-6388

Drawing Title: BUILDING 3 - BASEMENT & FIRST FLOOR FIRE ALARM DEMOLITION PLANS

Approved: Project Director

Project Title: REPLACE MAIN ELECTRICAL TO OUT-BUILDINGS

Location: FORT WAYNE, IN

Date: 9/18/2015 | Checked: JKM | Drawn: JWB

Project Number: 610A4-12-188

Building Numbers: 1,3,5,6,7,10,T4,T5,T6

Drawing Number: FD101
Dwg. 44 of 48

Office of Construction and Facilities Management

Department of Veterans Affairs

VA FORM 08-6231

L:\Projects - Eng\2014 Projects\2014121-VA-Ft Wayne Replace Elec IN\Dwg\Elec\2014121-FD101.dwg 9-17-15 01:31:47 PM jwbeezley