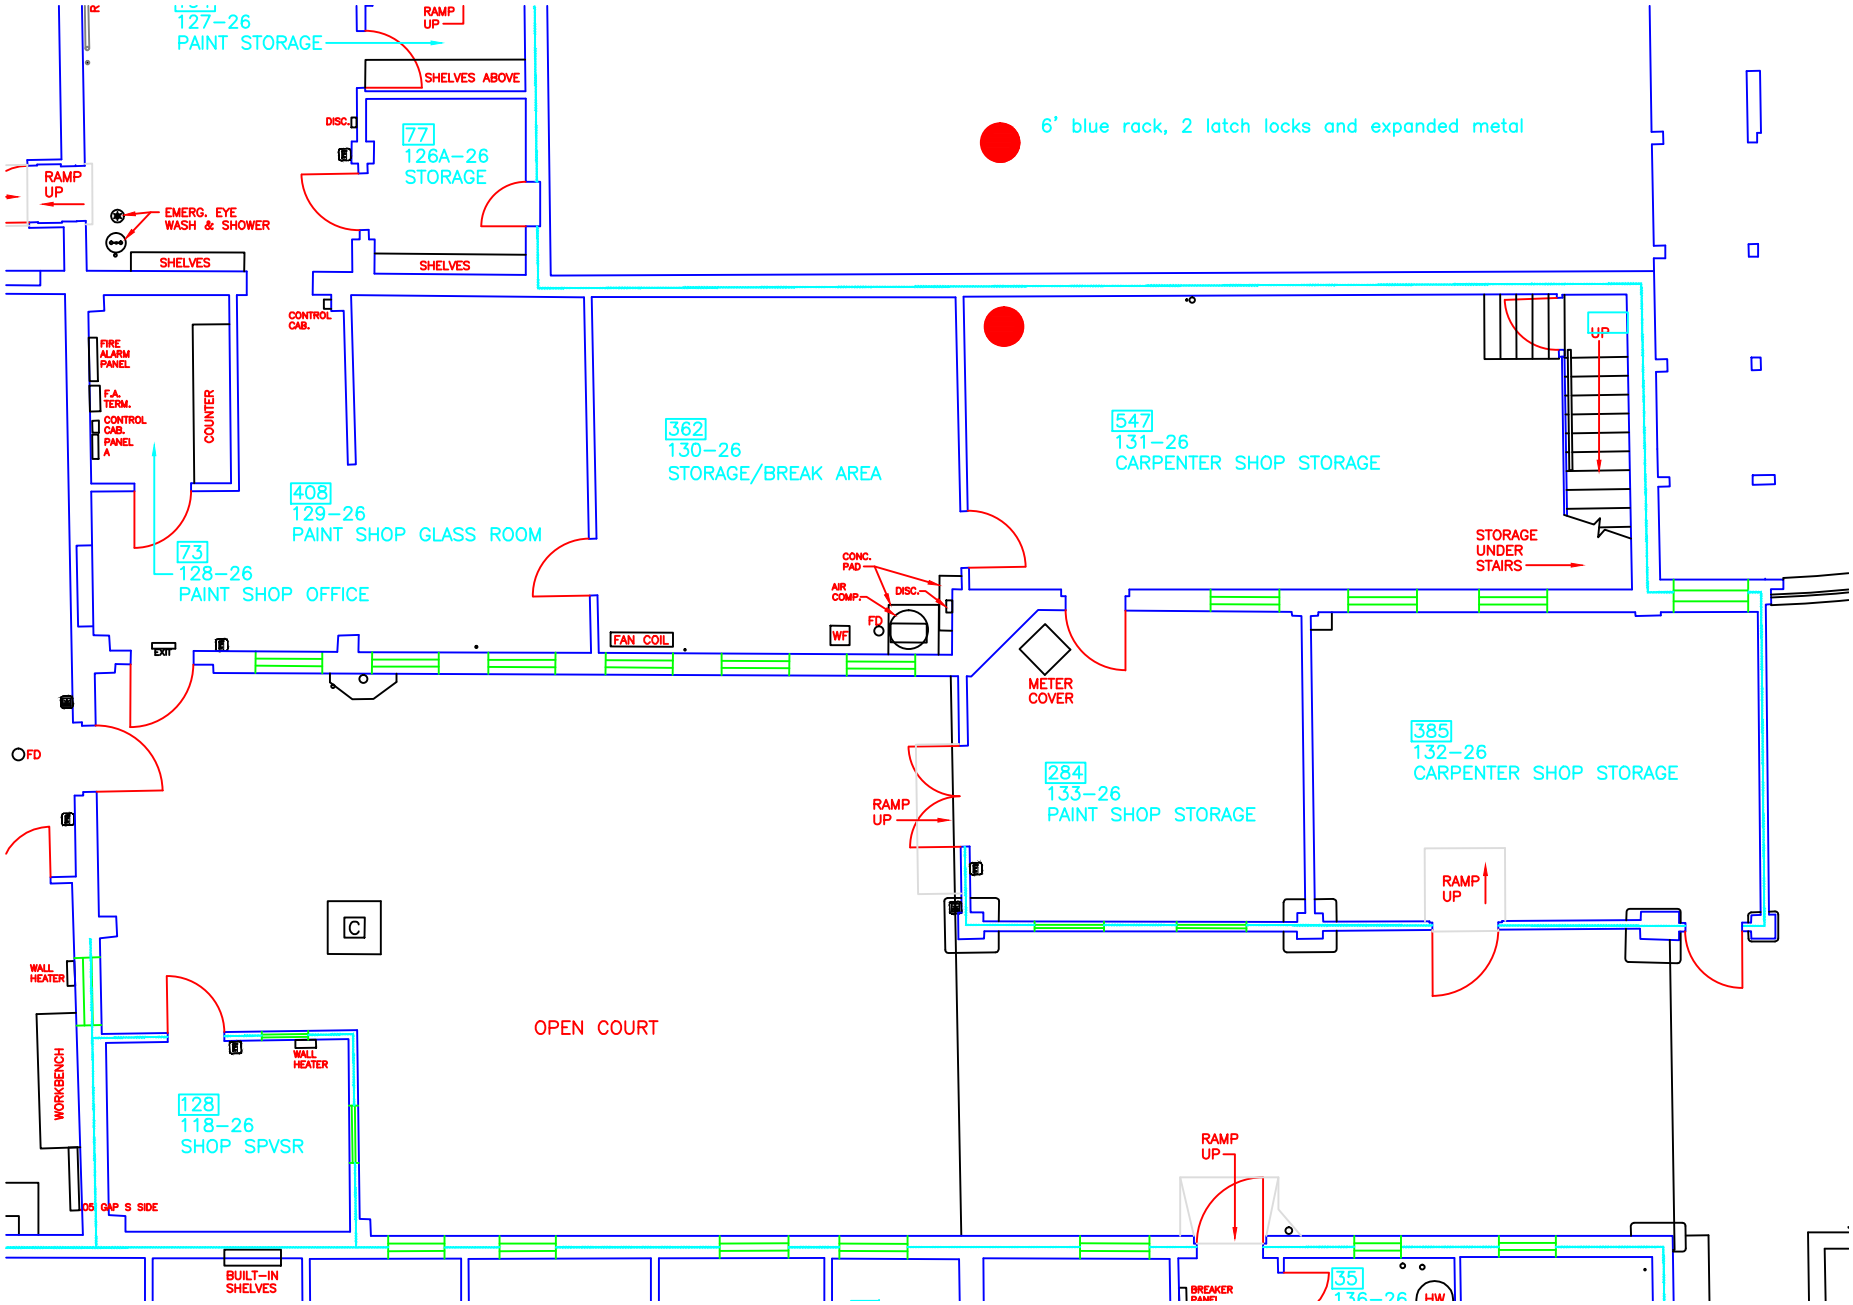
127–26
PAINT STORAGE
RAMP UP
SHELVES ABOVE
DISC.
77
126A–26
STORAGE
6' blue rack, 2 latch locks and expanded metal
RAMP UP
EMERG. EYE WASH & SHOWER
SHELVES
SHELVES
CONTROL CAB.
FIRE ALARM PANEL
F.A. TERM.
CONTROL CAB. PANEL A
COUNTER
362
130–26
STORAGE/BREAK AREA
547
131–26
CARPENTER SHOP STORAGE
UP
408
129–26
PAINT SHOP GLASS ROOM
73
128–26
PAINT SHOP OFFICE
STORAGE UNDER STAIRS
CONC. PAD
AIR COMP.
DISC.
FD
WF
FAN COIL
EXIT
METER COVER
FD
284
133–26
PAINT SHOP STORAGE
385
132–26
CARPENTER SHOP STORAGE
RAMP UP
RAMP UP
C
WALL HEATER
WORKBENCH
OPEN COURT
WALL HEATER
128
118–26
SHOP SPVSR
RAMP UP
BREAKER PANEL
35
HW
BUILT-IN SHELVES