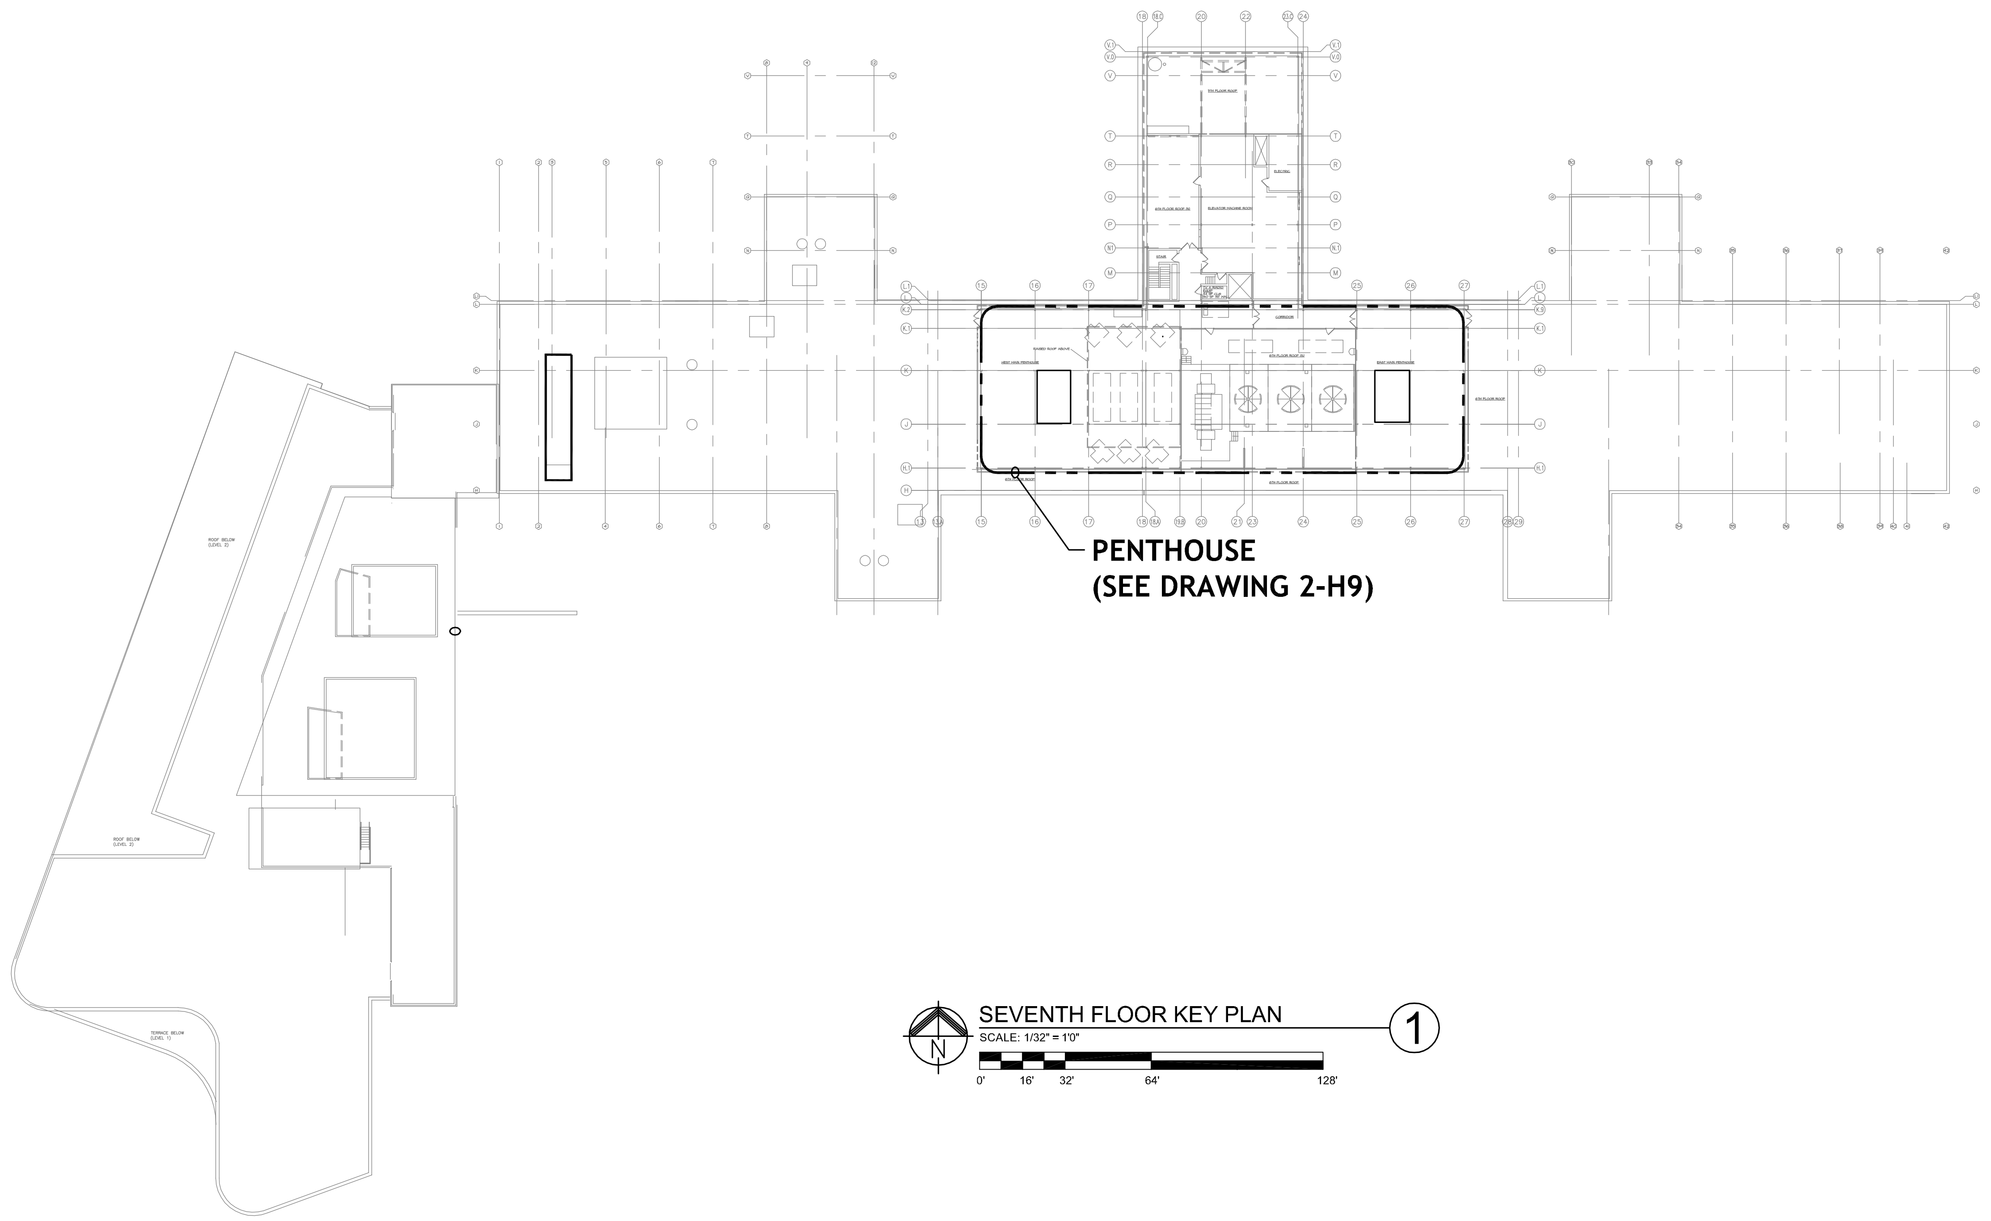

SEVENTH FLOOR KEY PLAN 1

SCALE: 1/32" = 1'0"

0' 16' 32' 64' 128'

GENERAL NOTES:

THIS KEY PLAN IS INTENDED TO ASSIST IN ORGANIZING THE DRAWING SET AND SHOW THE APPROXIMATE LOCATION OF THE MAJOR WORK SCOPE ITEMS. REFER TO THE DRAWINGS CALLED OUT FOR WORK WITHIN THESE AREAS OF THIS PROJECT.

FULLY SPRINKLERED

Revisions:	Date
FINAL CD SUBMISSION - FOR CONSTRUCTION	06-18-12

CONSULTANTS:

FREDRICK, FREDRICK & HELLER ENGINEERS, INC.
672 EAST ROYALTON ROAD
BROADVIEW HTS., OHIO 44147
TEL: (440) 546-9696
FAX: (440) 546-9699

STATE OF OHIO
BRIAN M. WIDOWSKI
E-66625
REGISTERED
PROFESSIONAL ENGINEER
11063

ARCHITECT:

Drawing Title: **SEVENTH FLOOR KEY PLAN**

Approved: Project Director

Project Title: **STEAM CONDENSATE HEAT RECOVERY SYSTEM**

Location: **VAMC - WADE PARK**

Date: 06-18-12 | Checked: **BMW** | Drawn: **DAD**

Project Number: 541-12-105

Building Number: 1

Drawing Number: **1-X5**

Dwg. of

Office of Facilities Management

Department of Veterans Affairs

VA FORM 08-6231, OCT 1978