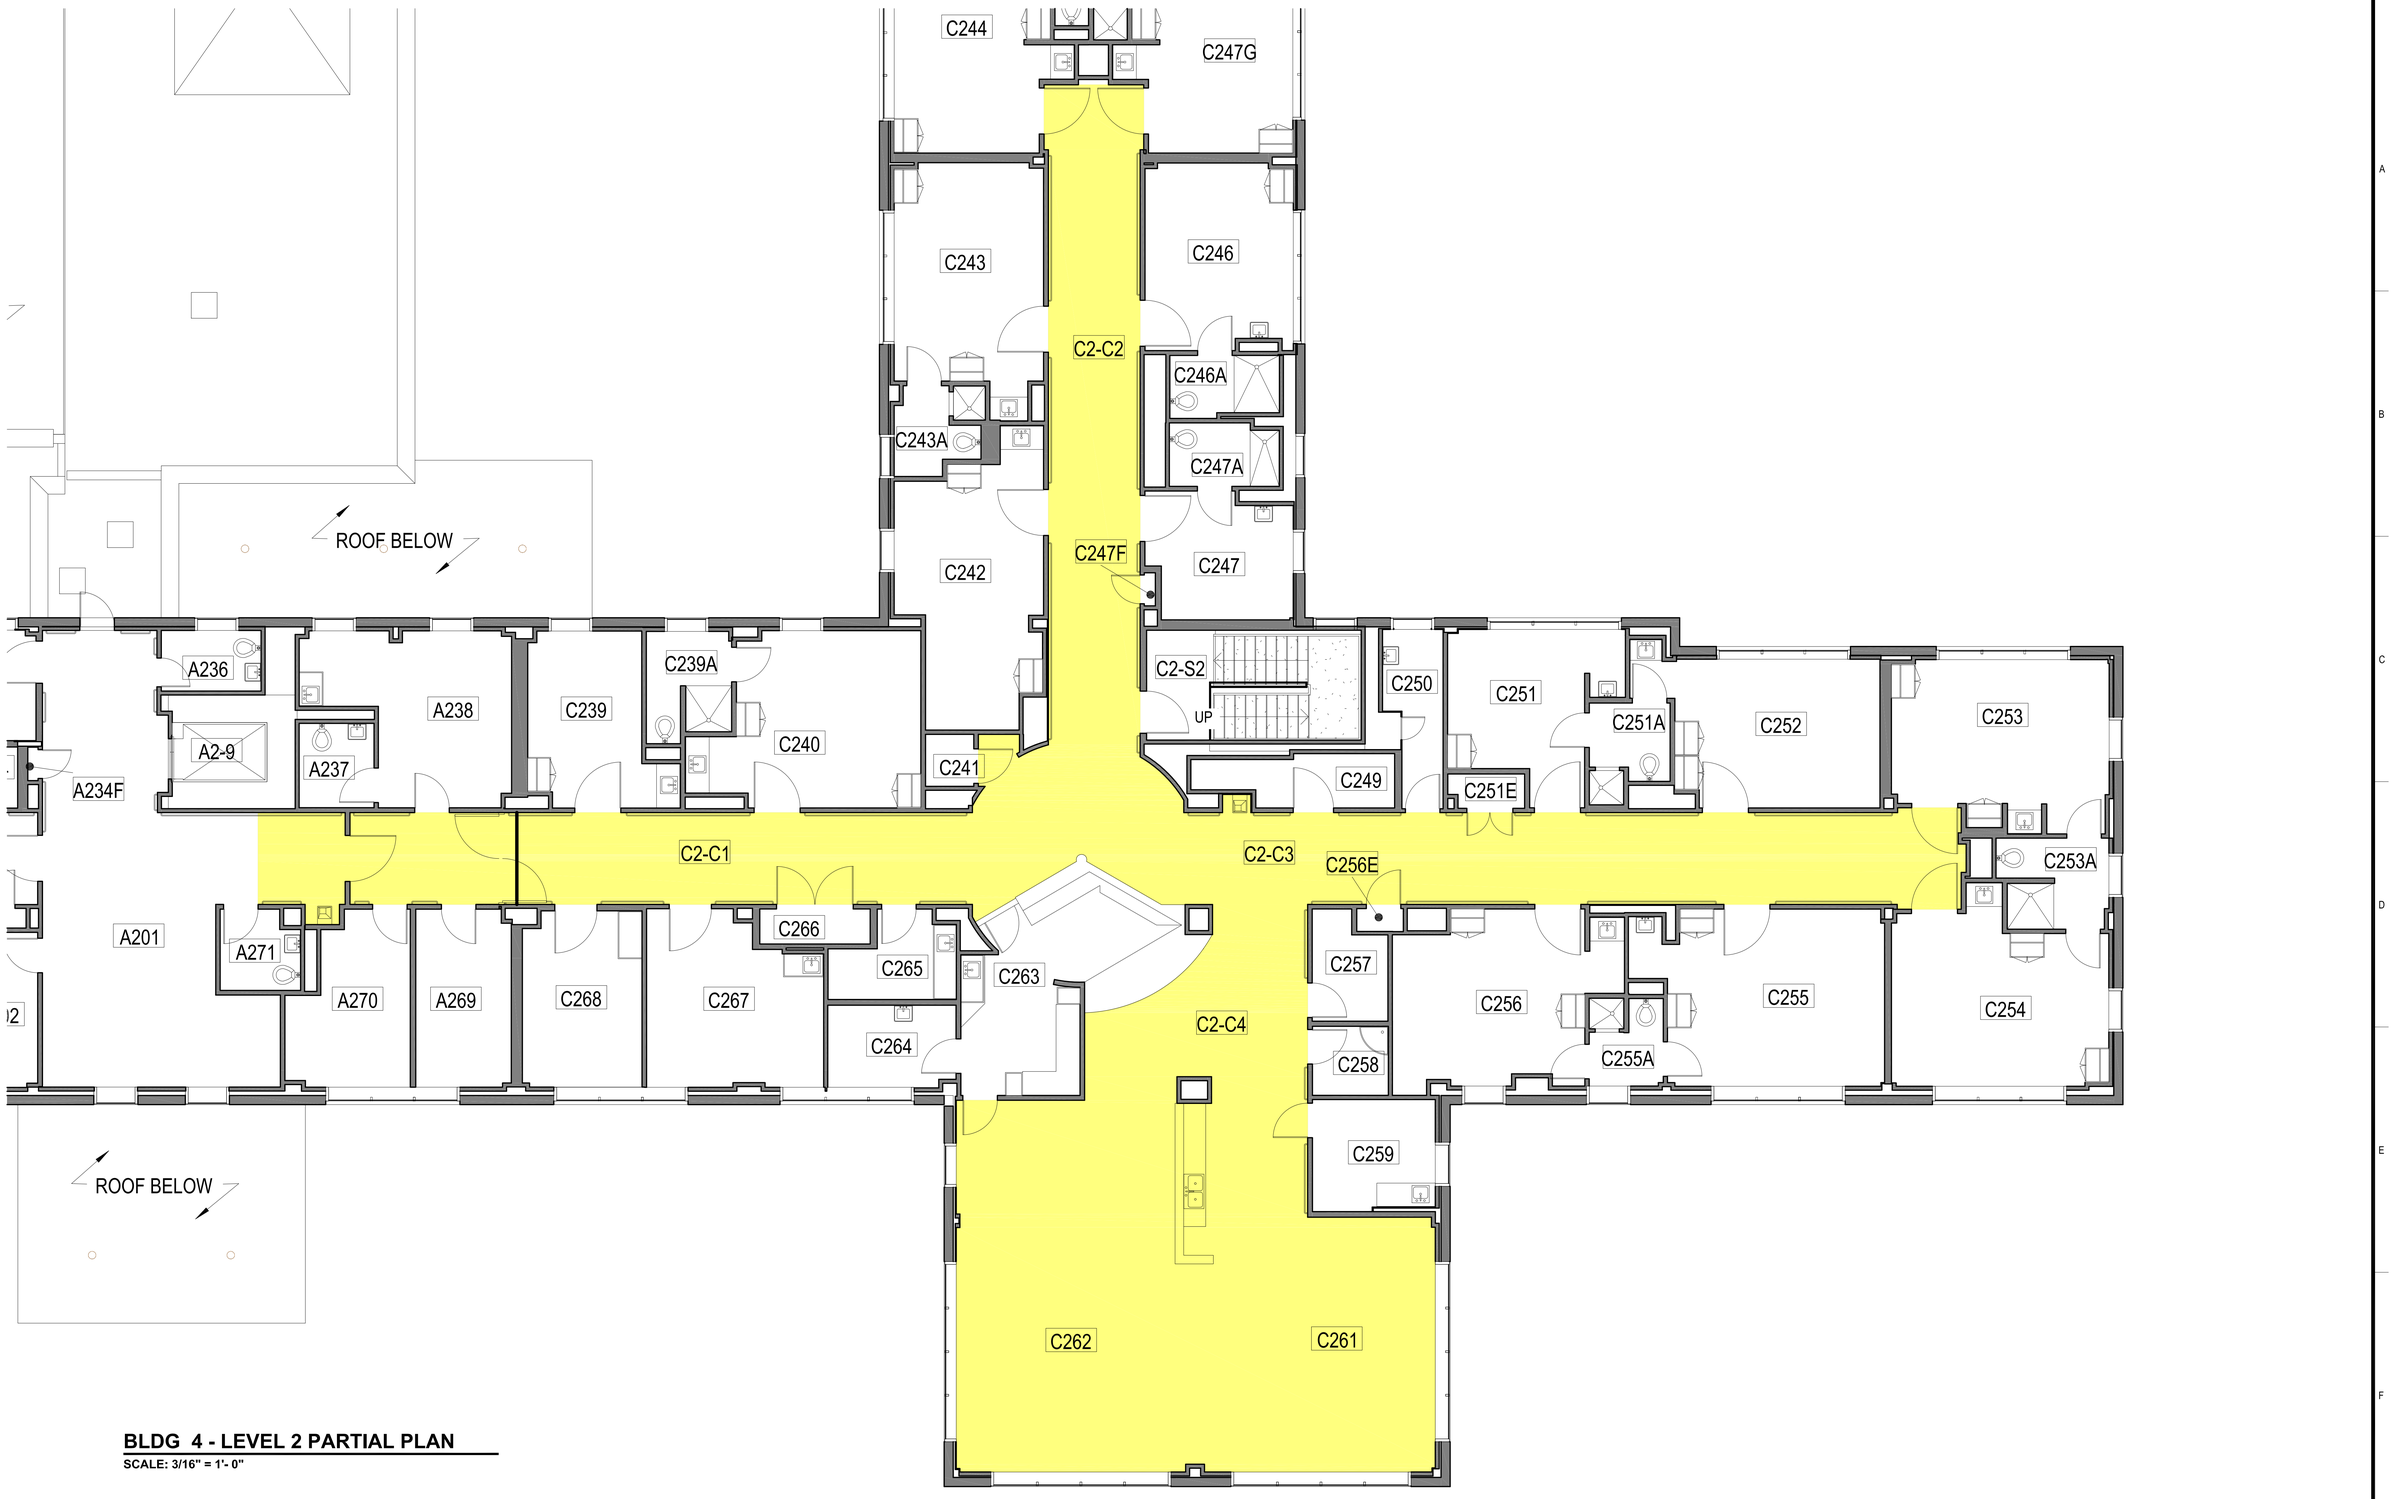

BLDG 4 - LEVEL 2 PARTIAL PLAN

SCALE: 3/16" = 1'- 0"

No.	Description	Date

ARCHITECTS/ENGINEERS:

Building Key Plan:

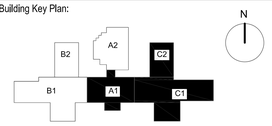

VA EASTERN KANSAS HEALTH CARE SYSTEM

Dwight D. Eisenhower VA Medical Center
Leavenworth
Colmery-O'Neil VA Medical Center
Topeka

VA | U.S. Department of Veterans Affairs

Drawing Title: LEVEL 2 PARTIAL PLAN

Scale: 3/16" = 1'-0"

Approved:

Project Title: PROJECT NAME

Building Number: 4 | **Checked By:** XXX | **Drawn By:** SRT

Location: COLMERY-O'NEIL VA MEDICAL CENTER 2200 GAGE BLVD., TOPEKA, KS

Date: 02/03/2017

Project No. 589A5-xx-xxx

Drawing No. X-XXXX Dwg. XX or XX

VA Department of Veterans Affairs

Drawing Name: C:\Users\VHATOPTICHES\Desktop\BLDG 04 - LEVEL 2.dwg Feb 08,2017 - 10:51am