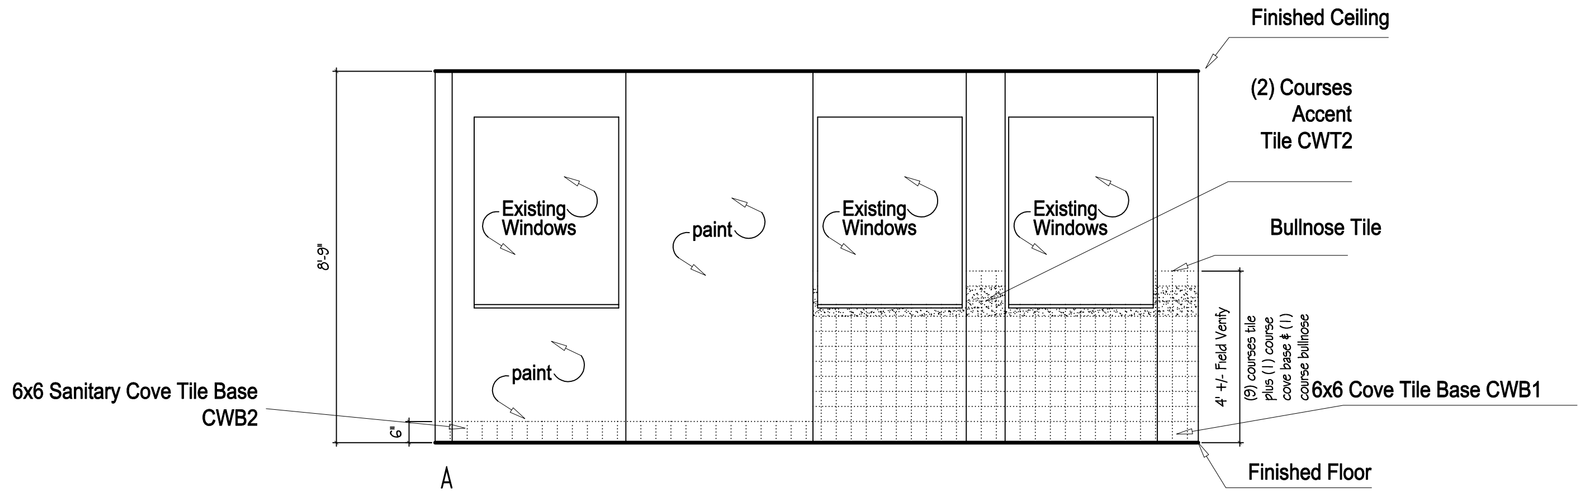

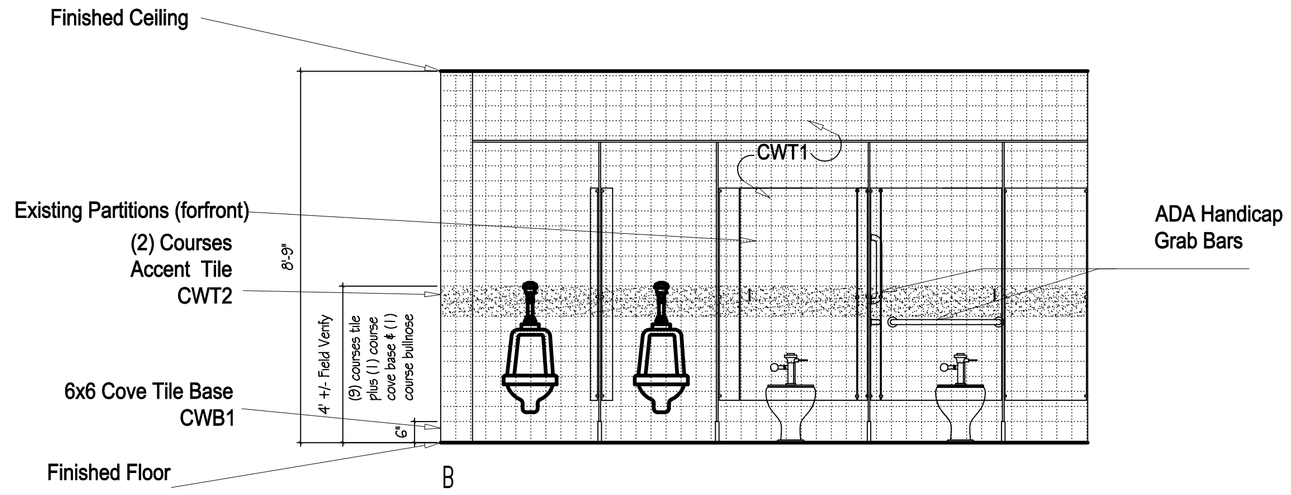

(Elevation does not depict any required dispensers and their locations)

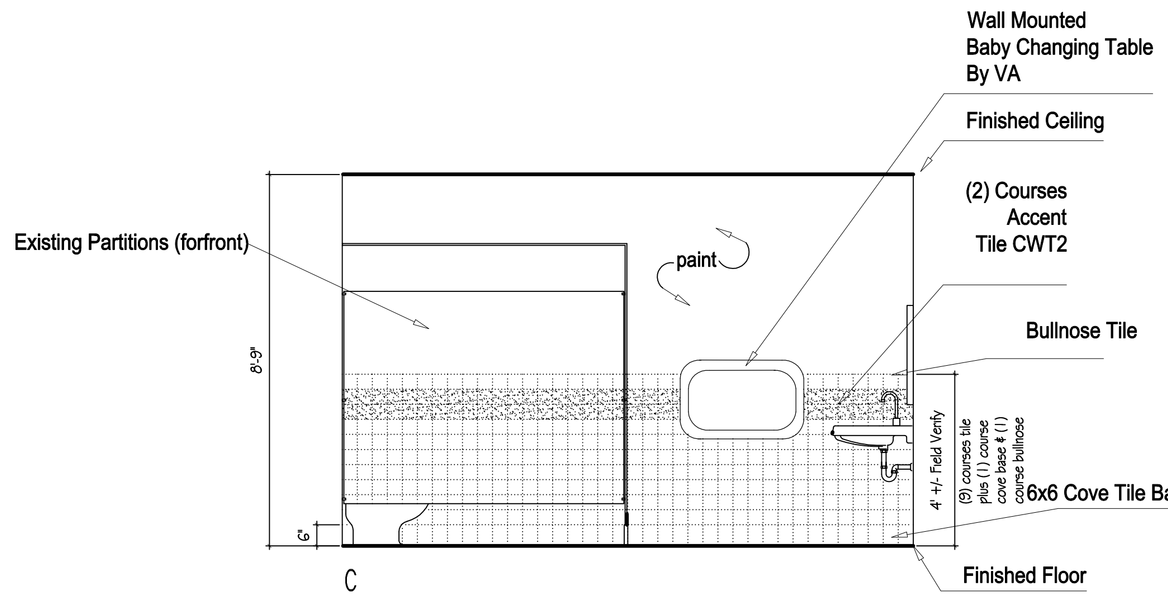

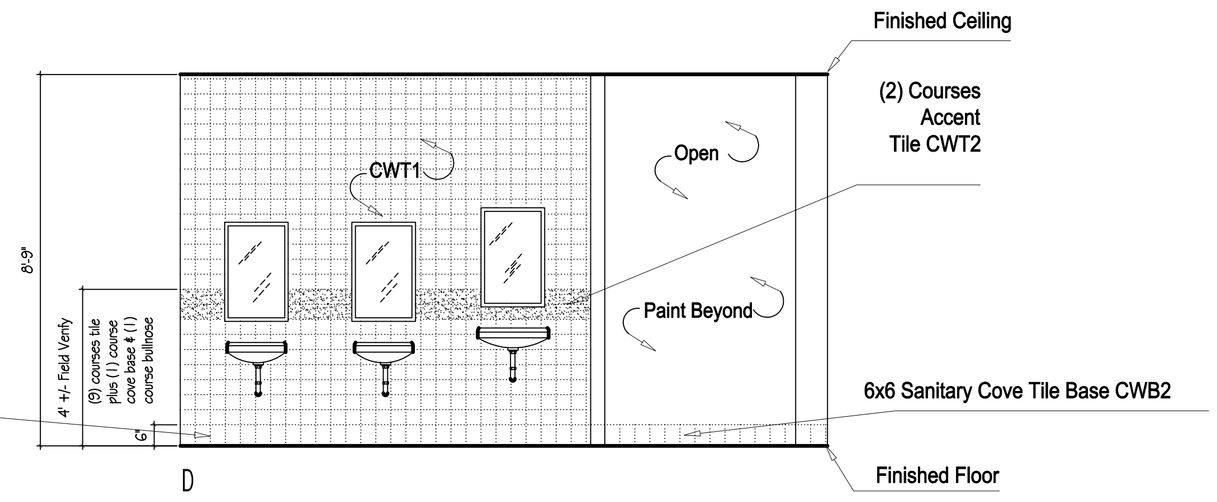

(Elevation does not depict any required dispensers and their locations)

1 / A2 Interior Elevations

Scale: 1/2"= 1'-0"

General Finishes

1. Floor –
   PFT1 – DalTile – Alta Vista ColorBody porcelain 18"x18" Desert Sand AV50
   PFT2 – DalTile – Alta Vista ColorBody porcelain 12"x12" Drift Wood AV53
   Grout – Floor – Laticrete – #40 Latte

2. Walls–
   CWT1 – Main Field– DalTile SemiGloss Ceramic Tile 4 ¼"x4 ¼" color: Almond#0135 with interior and exterior corner trim as needed.
   CWT2 – Accent Tile– DalTile Matte Ceramic Tile 4 ¼"x4 ¼" color: Almond#X735 with interior and exterior corner trim as needed.
   CWB1 – Tile Cove Base – DalTile SemiGloss Ceramic Tile 4 ¼"x6" color: Almond#0135 with interior and exterior corner trim as needed.
   CWB2 – Sanitary Tile Cove Base – DalTile SemiGloss Ceramic Tile 4 ¼"x6" color: Almond#0135 with interior and exterior corner trim as needed.
   Grout – Walls – Laticrete Grout– #85 Almond

   General Note: Provide Grout and Tile Sealer all Tile areas.

3. Paint – Trim – Benjamin Moore – EcoSpec –Great Plains Gold BM1077 Semi–gloss finish
   Paint – Walls – Benjamin Moore – EcoSpec –Sierra Hills BM1053 Eggshell finish

UNAUTHORIZED ALTERATION OR ADDITION TO THIS DRAWING IS A VIOLATION OF SECTION 7209, SUBDIVISION 2 OF THE NEW YORK STATE EDUCATION LAW.

NO.	DATE	REVISIONS
1	04.04.12	General Notes

PROJECT
PROJ. ARCHITECT:
DESIGNED BY: DCS
DRAWN BY: DCS
CHECKED BY:
APPROVED BY:
SCALE: AS NOTED

STRATTON VA MEDICAL CENTER
113 HOLLAND AVENUE, ALBANY, NEW YORK

A2 Elevations

3 Core Men's Restroom Rehab
DATE: 03.27.2012 | PROJ NO. In House | SHT. 2 OF 2