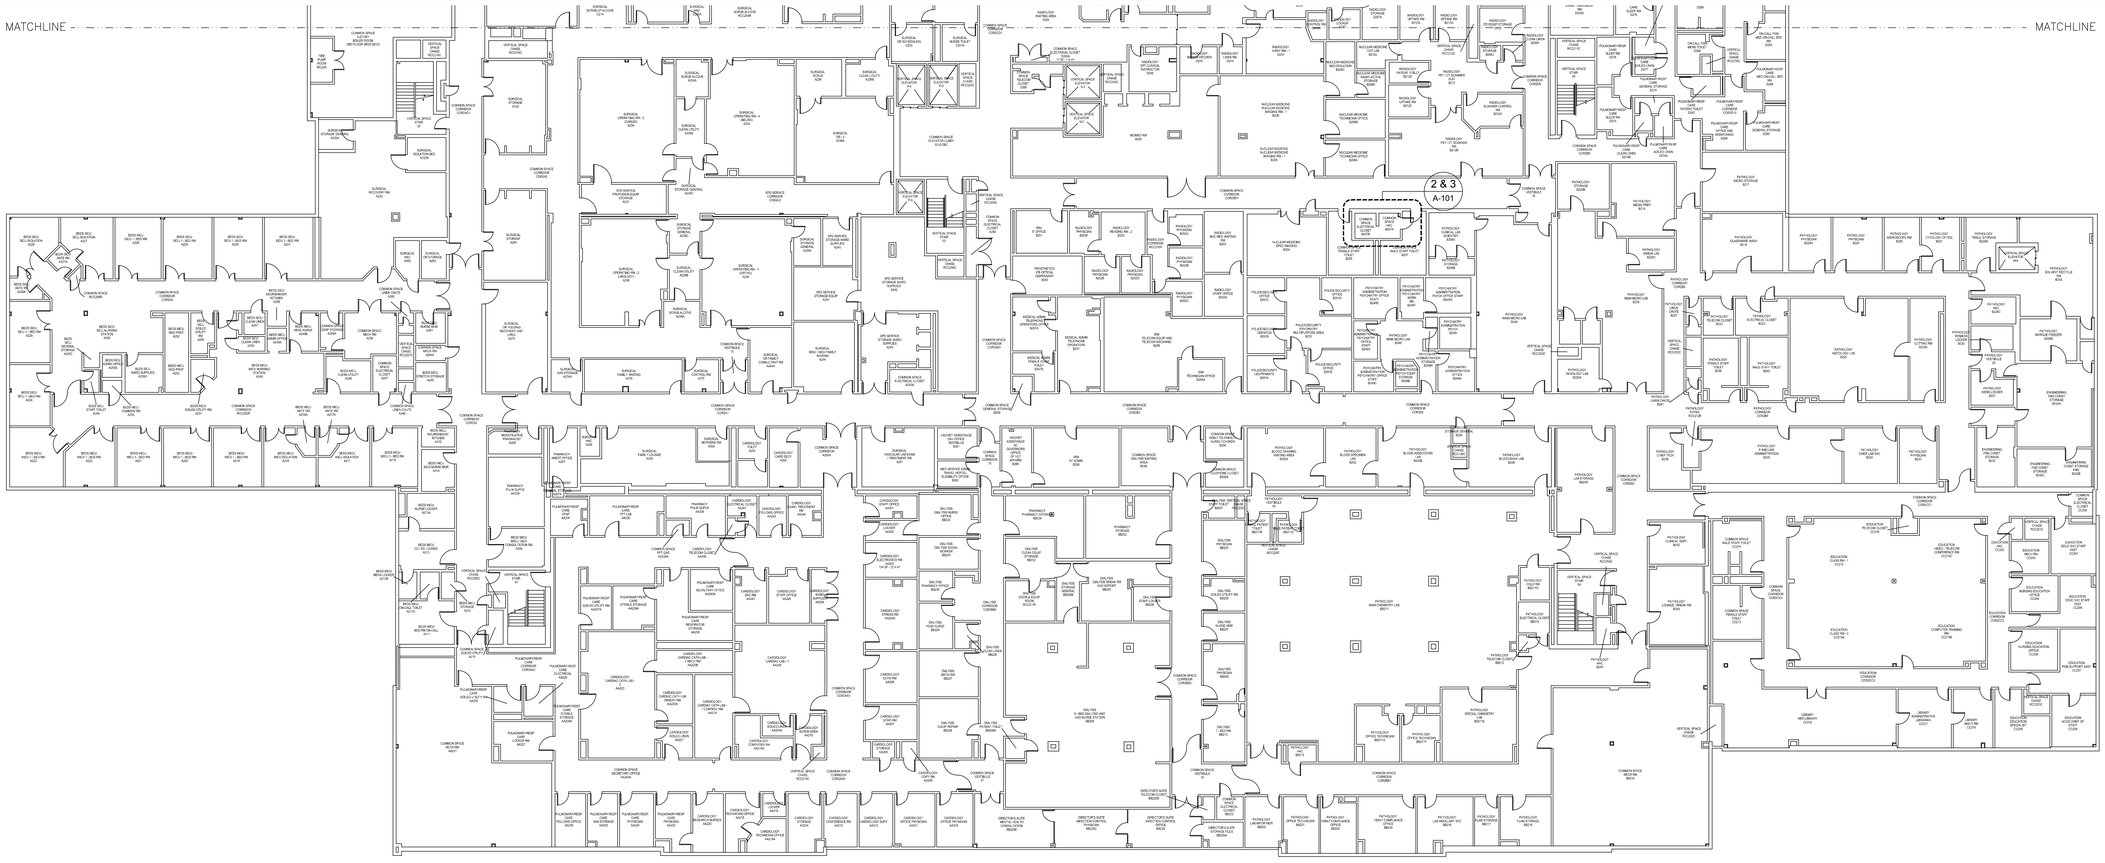

1 SECOND FLOOR – PARTIAL
SCALE: 1/16"=1'-0"
0 4' 8' 16'

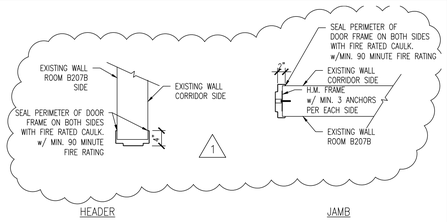

- G.C. TO FIELD VERIFY WITH THE VA THE EXISTING CORRIDOR WALL THICKNESS, RATINGS, CONSTRUCTION TYPE AND FINISH.
- G.C. TO MATCH ALL EXISTING CONDITION WITH NEW CONSTRUCTION.

5 ARCHITECTURAL
DOOR & FRAME DETAILS
SCALE: 3/4"=1'-0"
0 6" 1' 2'

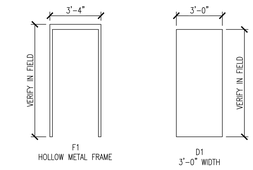

- REFERENCE SPECIFICATIONS FOR DOOR HARDWARE REQUIREMENTS
- G.C. TO FIELD VERIFY ADJACENT DOORS AND TO MATCH HEIGHT, FINISH, MATERIAL.
- DOOR & FRAME TO HAVE MIN. 90 MINUTE FIRE RATING. 1

4 ARCHITECTURAL
DOOR & FRAME ELEVATIONS
SCALE: 1/4"=1'-0"
0 1' 2' 4'

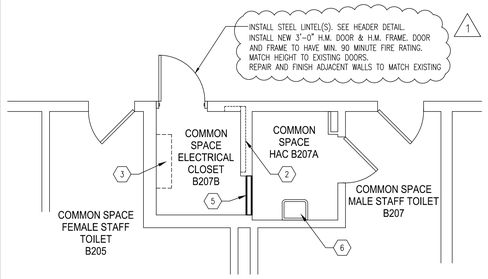

3 ARCHITECTURAL
NEW WORK PLAN
SCALE: 1/4"=1'-0"
0 1' 2' 4'

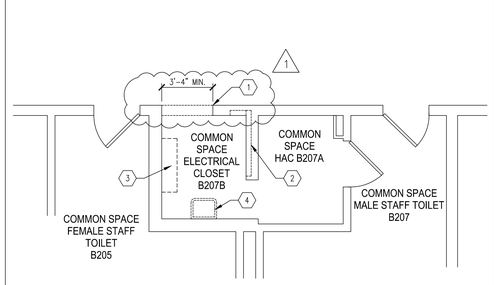

2 ARCHITECTURAL
DEMOLITION PLAN
SCALE: 1/4"=1'-0"
0 1' 2' 4'

SHEET KEYNOTES

1. CUT OPENING FOR NEW DOOR AND FRAME. MAINTAIN EXISTING 2 HOUR FIRE WALL RATING OF THE CORRIDOR.
2. APPROXIMATE LOCATION OF EXISTING ELECTRICAL PANELS.
3. APPROXIMATE LOCATION OF EXISTING OVERHEAD BULKHEAD.
4. REMOVE EXISTING FLOOR MOUNTED MOP SINK AND ALL ASSOCIATED HOT/COLD AND WASTE/VENT PIPING. PATCH FLOOR TO MATCH EXISTING.
5. CONSTRUCT NEW 3⅝" METAL STUD WALL w/ ⅝" GYPSUM BOARD ON EACH SIDE TO FILL EXISTING OPENING. STUDS @ 1'-4" O.C. MIN. SECURE TO EXISTING WALLS AND FINISH FLUSH WITH EXISTING CEILING. INSTALL RUBBER WALL BASE TO MATCH EXISTING.
6. PROVIDE NEW FLOOR MOP SINK EQUAL TO AMERICAN STANDARD 7741.000.20. CONNECT TO EXISTING HOT AND COLD WATER PIPING IN WALL AND EXTEND INSULATED HOT AND COLD WATER PIPING TO THE NEW SINK. CONNECT NEW MOP SINK TO EXISTING WASTE AND VENT PIPING BELOW FLOOR AND ABOVE CEILING. VERIFY LOCATION OF NEW MOP SINK w/ C.O.R.

-	-
-	-
-	-
-	-
Addendum #1 1	08/25/2017
Construction Documents (CD2)	04/10/2017
Construction Documents (CD1)	03/17/2017
Design Development (D1)	10/05/2016
Schematic (S1)	03/21/2016
Revisions:	Date

CONSULTANTS:

Quality Consulting Engineers, PLLC
6277-600 Carolina Commons Drive, #350
Indian Land SC 29707
djones@qualityconsultingengineers.com
803.207.5450

QCE ENGINEERING LICENSE #PEF006535, QCE PROJ #14023

REGISTERED LANDSCAPE ARCHITECT 4191 NORTH CAROLINA CHARLOTTE
08/25/2017

ARCHITECT/ENGINEERS:

Atriax GROUP
www.atriaxgroup.com

Atriax, pllc
102 3rd Avenue, NE
PO Box 1629, Hickory, NC 28603
T: 828.315.9962
F: 828.315.9964

NC Engineering License No.: P-0214
NC Architectural License No.: 51254

100% FINAL CONSTRUCTION DOCUMENTS

Drawing Title: ARCHITECTURAL - SECOND FLOOR - ELECTRICAL CLOSET - DEMOLITION / NEW WORK AND DETAILS

Approved: Project Manager: Reza Tabatabai, P.E.

Approved: Chief Engineer: Jeffrey A. Sage, CFM

Project Title: DESIGN FOR CORRECT SECONDARY ELECTRICAL DEFICIENCIES

Location: RALPH H. JOHNSON VAMC CHARLESTON, SC

Date: 04/10/2017 | Checked: EHH | Drawn: TLR

Project Number: 534-16-101

Building Number: 1

Drawing Number: AE101

Dwg. 2 of 20

Office of Construction and Facilities Management

Department of Veterans Affairs

VA FORM 08-6231

P:\VA\Charleston\IDIQ 2014\Task Orders\Correct Secondary Electrical Deficiencies\DRAWINGS\Addenda\534.16.101.A101.dwg 8-24-17 02:35:13 PM CAD

three quarters inch = one foot
one inch = one foot
one and one half inches = one foot
three inches = one foot
one half inch = one foot
three eighths inch = one foot
one quarter inch = one foot
one eighth inch = one foot