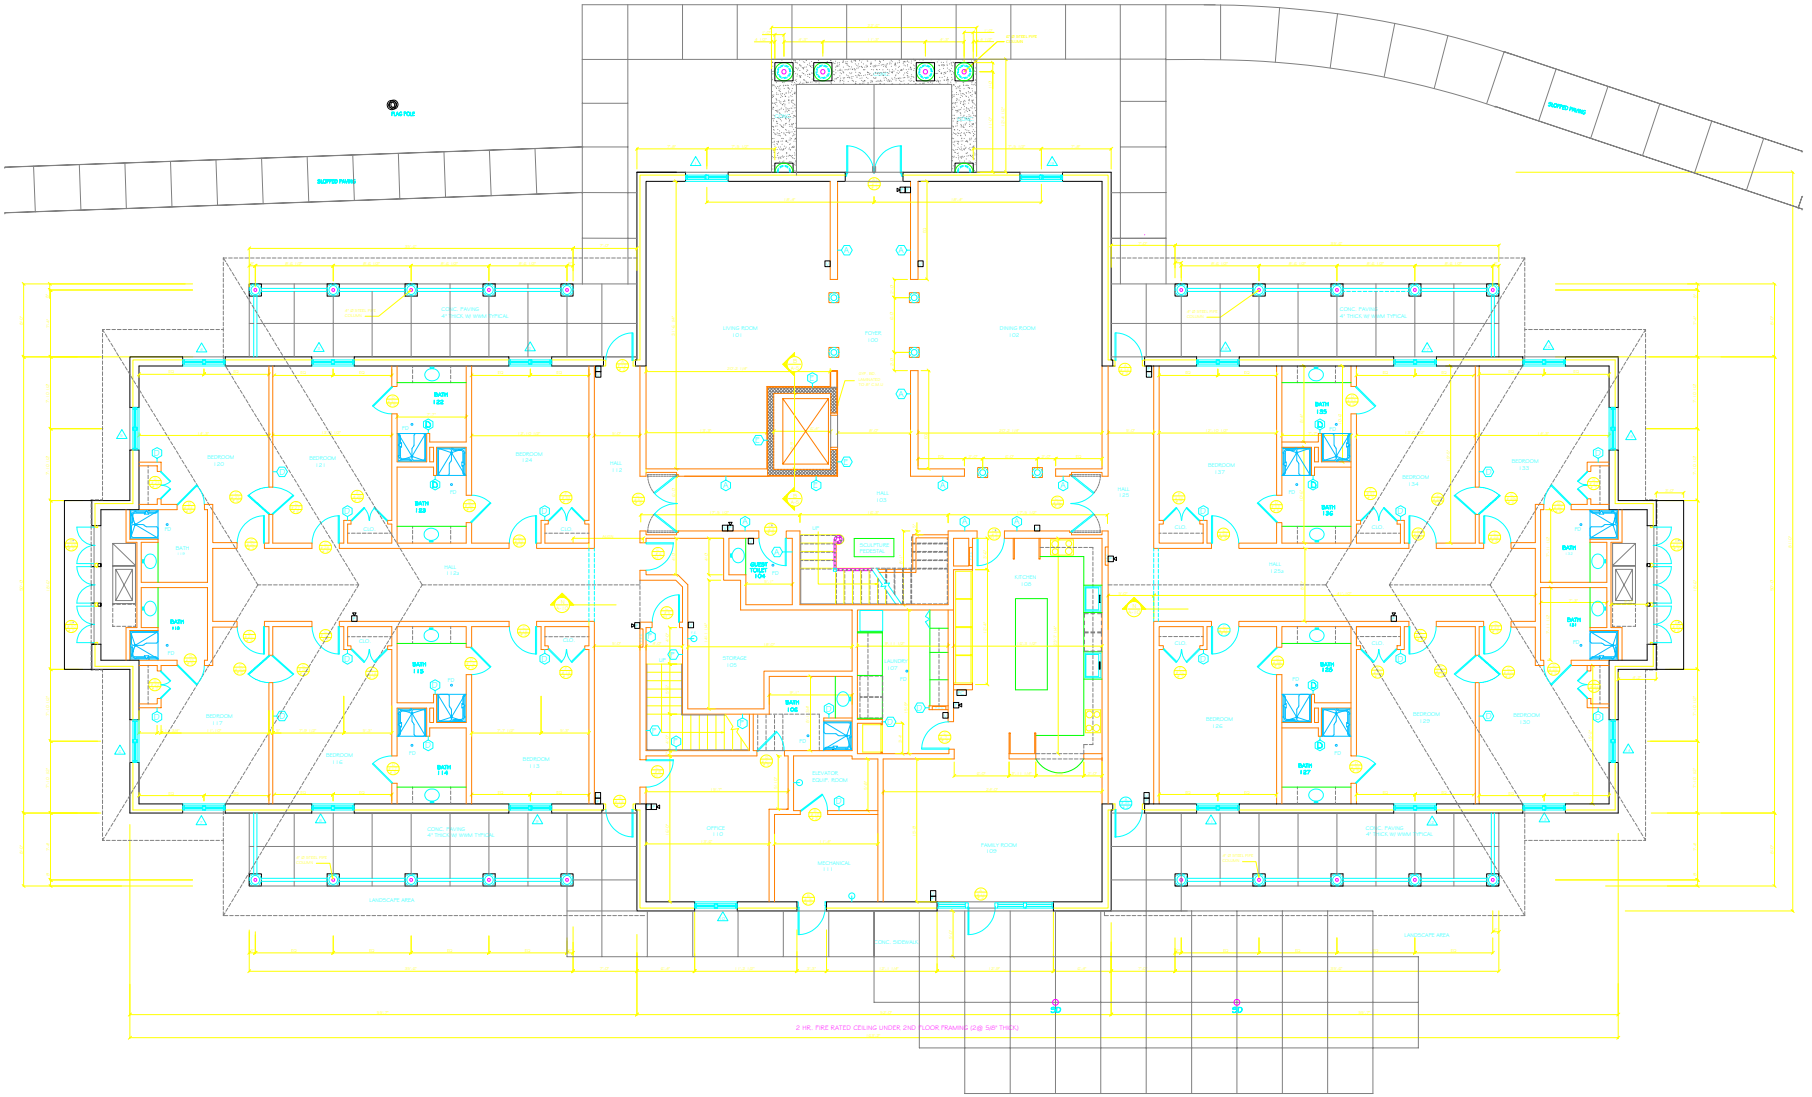

Fisher House Foundation, Inc.

DESIGNTECH ASSOCIATES
ARCHITECTS • DESIGNERS

MIDDLEBROOK LOUIE

AKF engineers

LEGEND

	BEARING WALLS AND PARTITIONS SEE PLANS AND SECTIONS
	CMU WALL 8" THICK, 2HR. FIRE RATED
	SECTION
	ELEVATION
	DOOR DETAIL
	WINDOW
	PARTITION TYPE
	FIRE EXTINGUISHER
	WALL MOUNT FIRE EXTINGUISHER
	FIRE ALARM CONTROL PANEL
	F.A.MANUAL PULL STATION
	F.A. VISUAL STROBE DEVICE (WALL MTD. 80" AFF)
	F.A.SPEAKER/STROBE (WALL MTD. 80" AFF)
SD	STORM DRAIN
FD	FLOOR DRAIN

DATE	DESCRIPTION
08-13-03	ISSUED FOR CONSTRUCTION
06-24-03	ISSUED FOR PRICING

PROJECT

PROPOSED FISHER HOUSE
PALO ALTO V.A. MEDICAL CENTER
PALO ALTO, CALIFORNIA

DRAWING

FIRST FLOOR PLAN

SCALE	FLOOR	DRAWING No.
1/4"=1'-0"		A-1
DATE		